SURVEYED BY _____
SUPERVISED BY _____
DESIGNED BY _ Dewberry (703) 849-0607 _

REVISED	STATE	FEDERAL AID PROJECT	ROUTE	STATE PROJECT	SHEET NO.
7/17/08	VA.		7		8

DESIGN FEATURES RELATING TO CONSTRUCTION OR TO REGULATION AND CONTROL OF TRAFFIC MAY BE SUBJECT TO CHANGE AS DEEMED NECESSARY BY THE DEPARTMENT

IN PROGRESS 092608
NOT FOR CONSTRUCTION

UTILITY OWNERS

See Sheet 1K For Utility Owner Contacts.

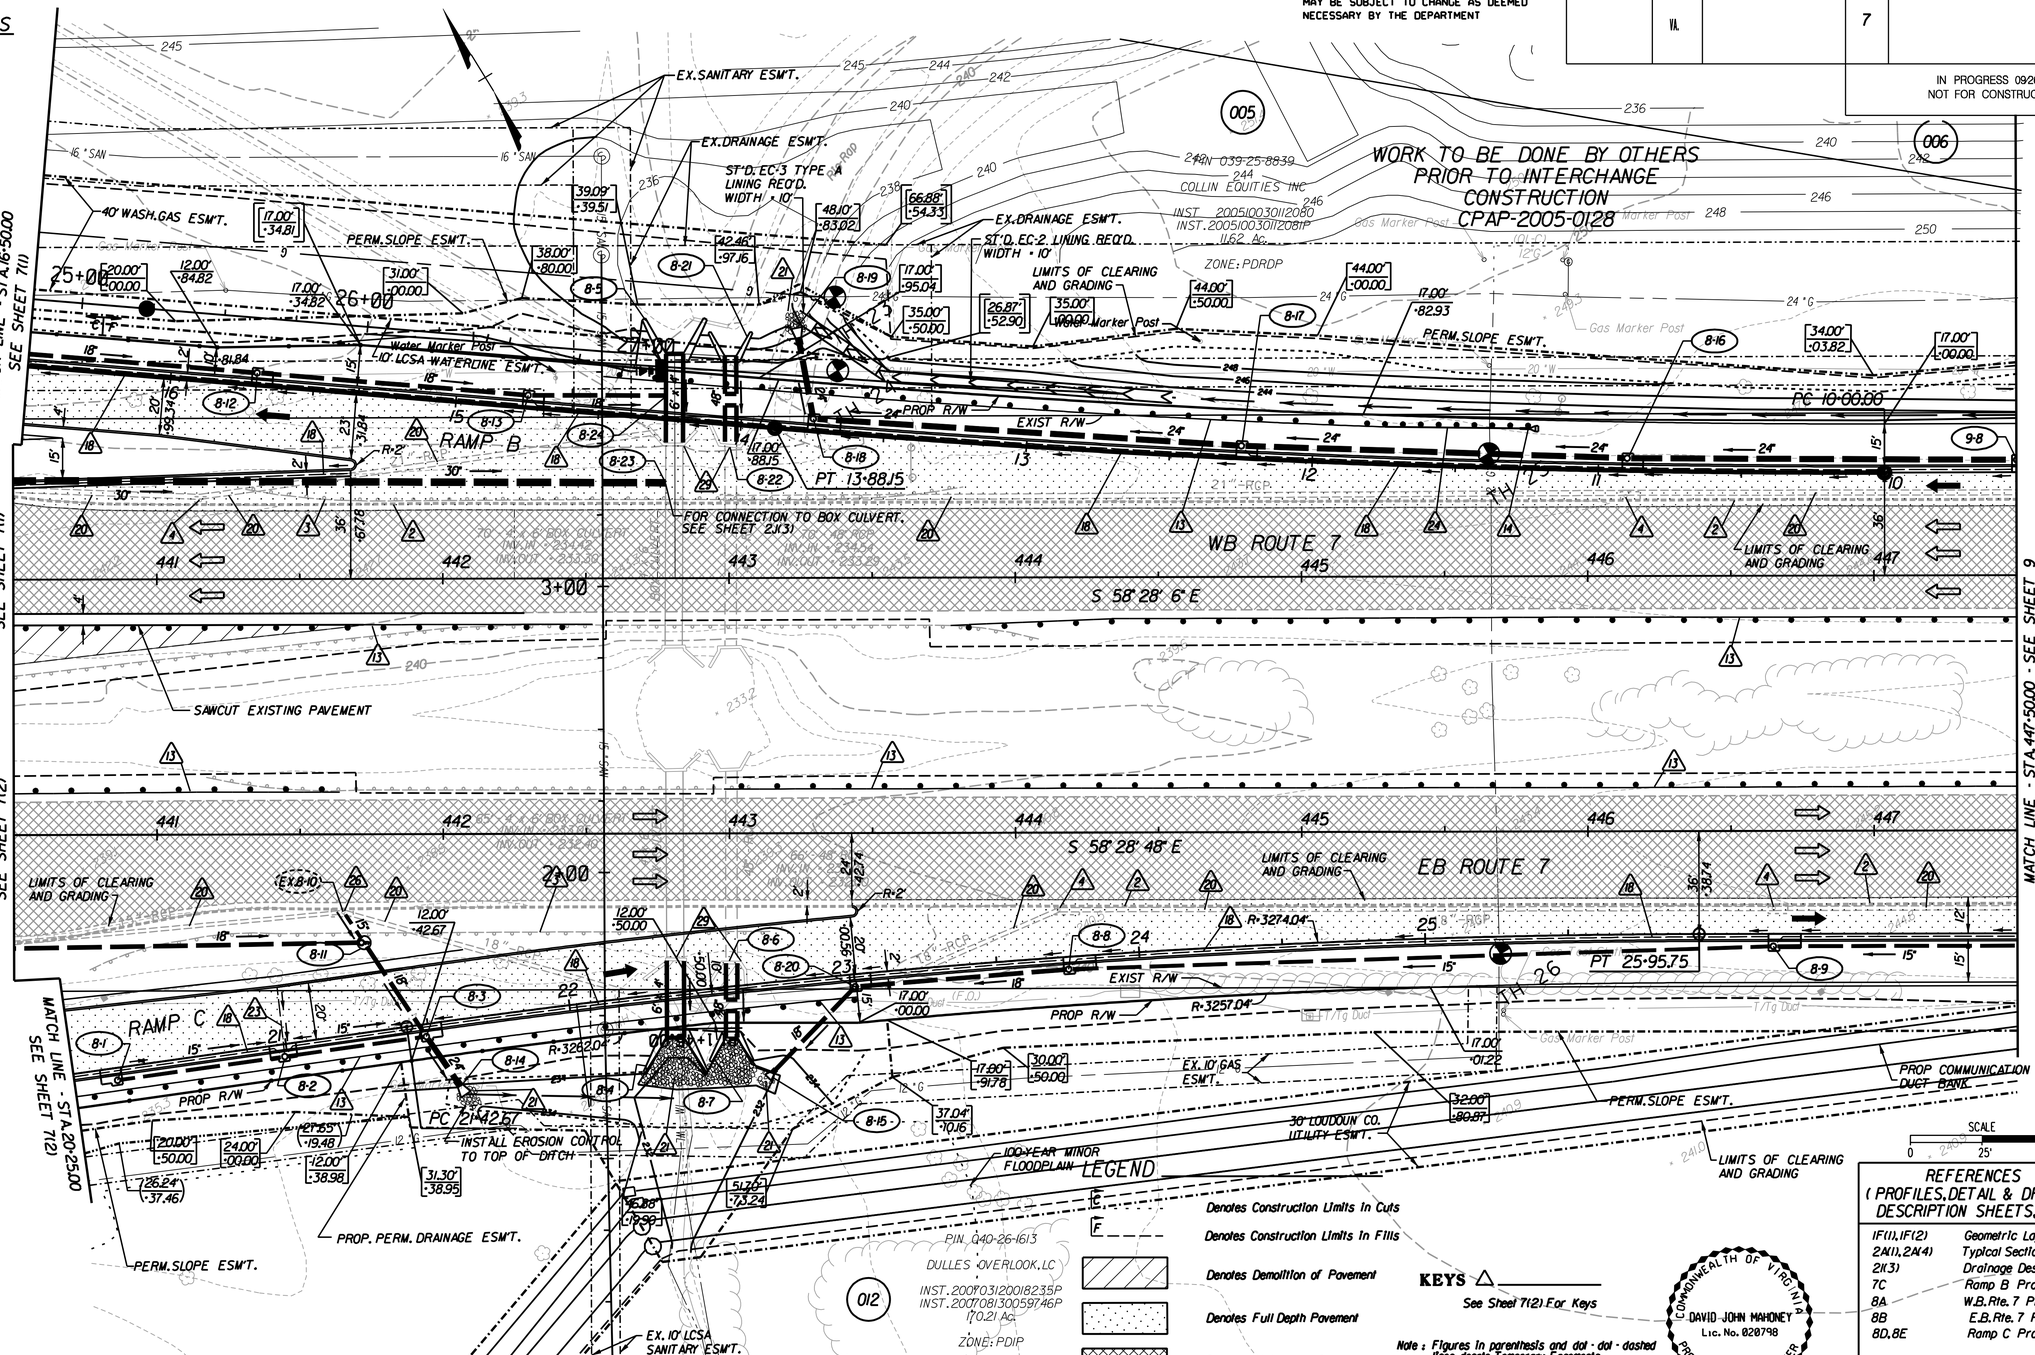

LEGEND

- C — Denotes Construction Limits In Cuts
- F — Denotes Construction Limits In Fills
- Denotes Demolition of Pavement
- Denotes Full Depth Pavement
- Denotes Milling and Overlay
- Denotes Overlay

KEYS △ _____

See Sheet 7(2) For Keys

Note: Figures in parenthesis and dot - dot - dashed lines denote Temporary Easements.

Note: Figures in brackets and dot - dashed lines denote Permanent Easements.

Note: Figures in double brackets and dot - dashed lines denote Utility Easements.

SCALE 0 25' 50'

REFERENCES (PROFILES, DETAIL & DRAINAGE DESCRIPTION SHEETS, ETC.)

1F(1), 1F(2)	Geometric Layout
2A(1), 2A(4)	Typical Sections
2(1,3)	Drainage Descriptions
7C	Ramp B Profile
8A	W.B. Rte. 7 Profile
8B	E.B. Rte. 7 Profile
8D, 8E	Ramp C Profile

COMMONWEALTH OF VIRGINIA
DAVID JOHN MAHONEY
Lic. No. 020798
PROFESSIONAL ENGINEER

PLAN NO.	PROJECT	FILE NO.	SHEET NO.
			8