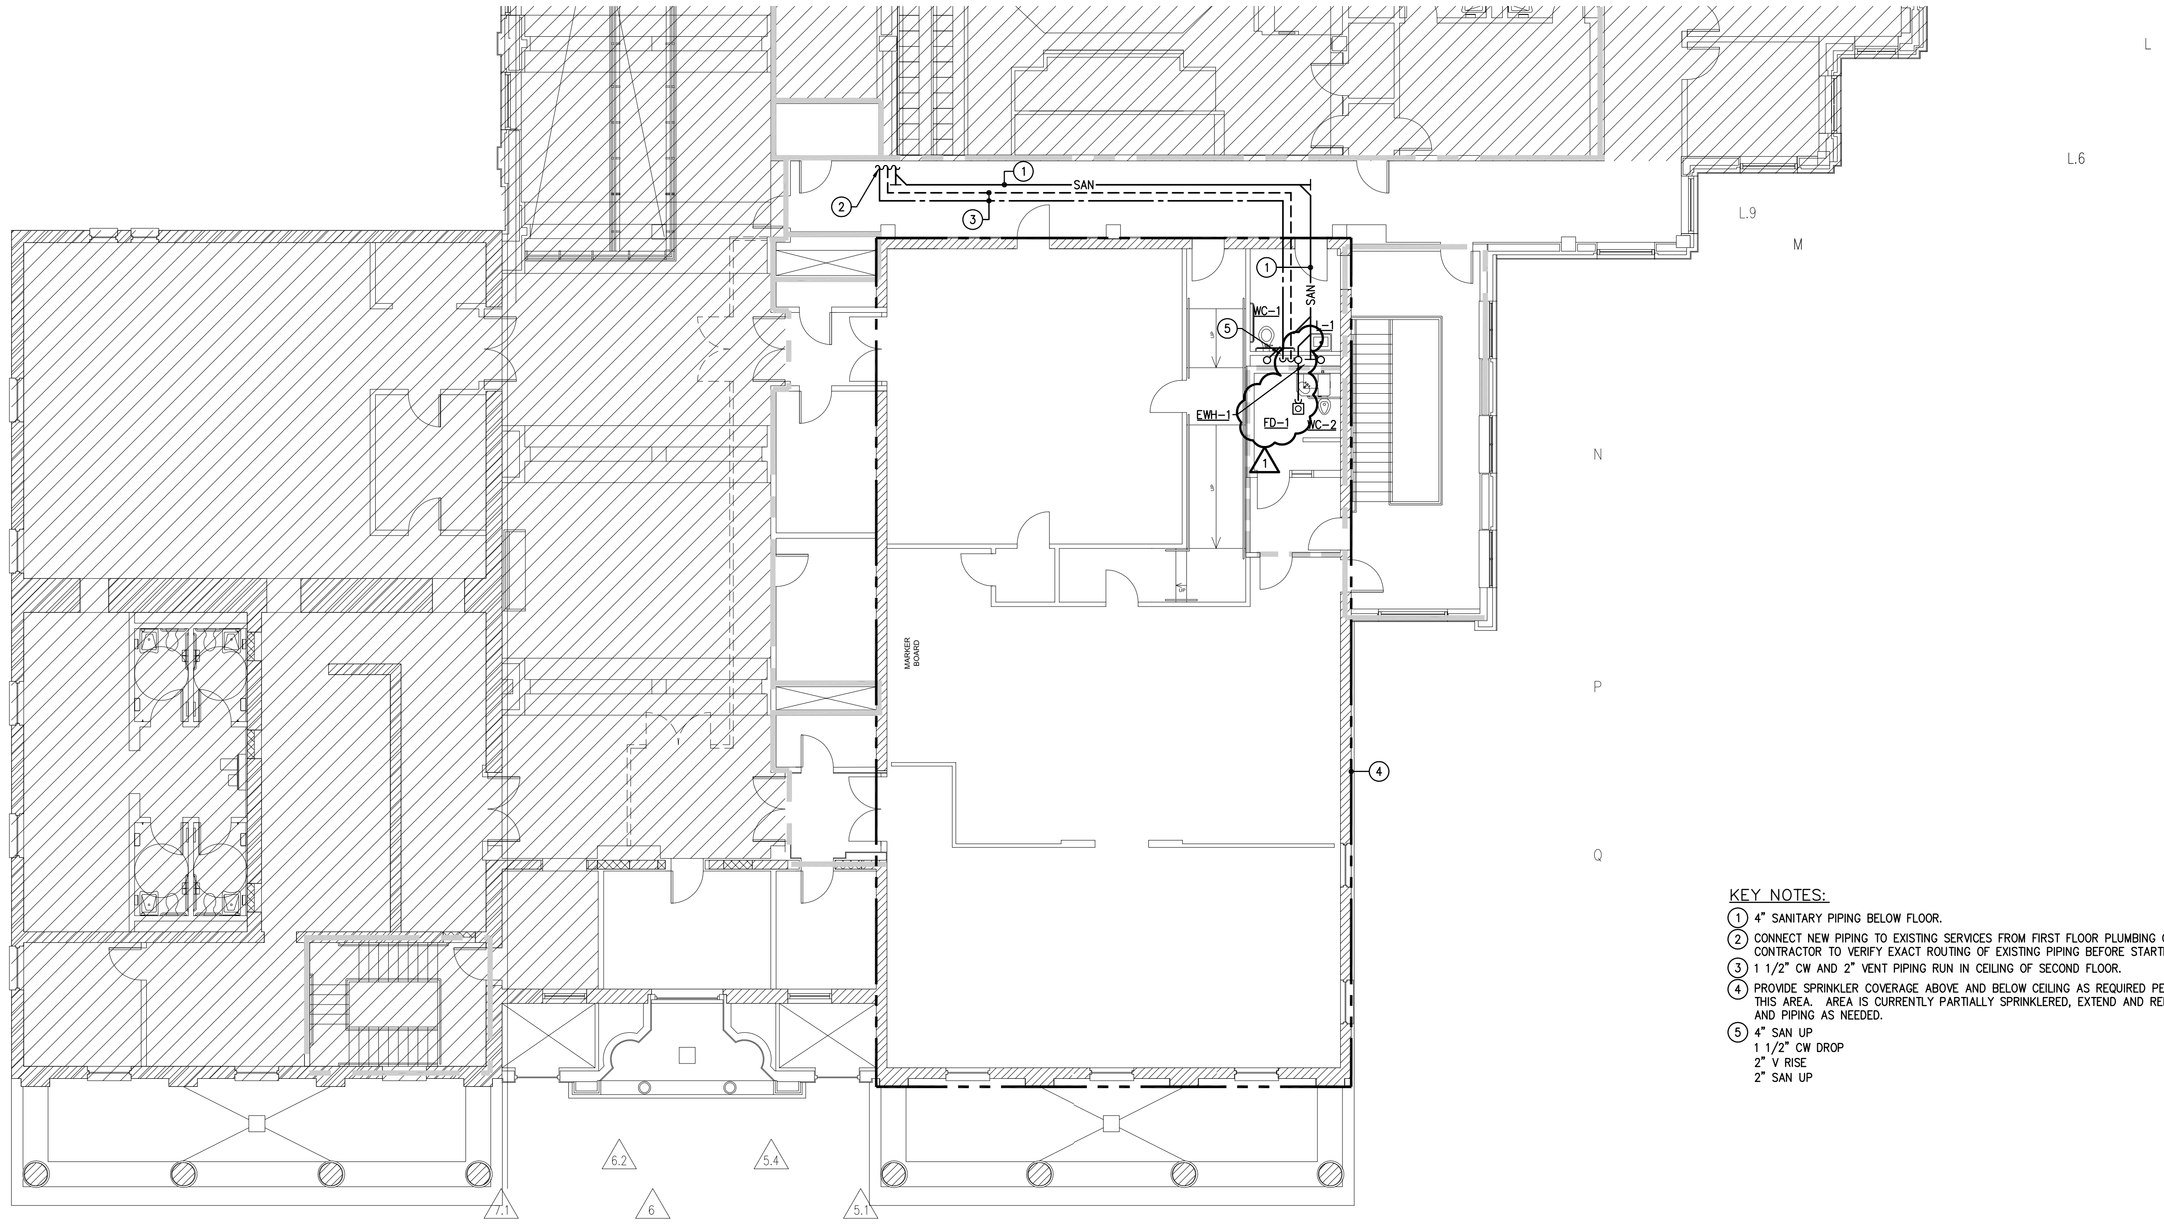


KEY NOTES:

1. 4" SANITARY PIPING BELOW FLOOR.
2. CONNECT NEW PIPING TO EXISTING SERVICES FROM FIRST FLOOR PLUMBING CHASE. CONTRACTOR TO VERIFY EXACT ROUTING OF EXISTING PIPING BEFORE STARTING WORK.
3. 1 1/2" CW AND 2" VENT PIPING RUN IN CEILING OF SECOND FLOOR.
4. PROVIDE SPRINKLER COVERAGE ABOVE AND BELOW CEILING AS REQUIRED PER NFPA 13 IN THIS AREA. AREA IS CURRENTLY PARTIALLY SPRINKLERED, EXTEND AND RELOCATE HEADS AND PIPING AS NEEDED.
5. 4" SAN UP
   1 1/2" CW DROP
   2" V RISE
   2" SAN UP

DRAWING NOTES:

1. ALL NEW PIPING IS TO BE RUN AS TO NOT REQUIRE DRILLING OR CUTTING OF ANY STRUCTURAL MEMBERS. PIPING IS TO BE RUN THROUGH CLEAR AREAS IN TRUSSES OR THROUGH EXISTING PENETRATIONS WITHIN BEAMS.

| Loc. | Description | Date | App. |
|---|---|---|---|
| | 50% OWNER REVIEW SET | 05.12.06 | |
| | PERMIT WALKTHROUGH | 08.29.06 | |
| | 90% OWNER REVIEW SET | 09.08.06 | |
| | ISSUED FOR PERMIT AND CONSTRUCTION | 10.20.06 | |
| | ISSUED FOR BID | 12.13.06 | |
| | ADDENDUM 2 1 | 1.29.07 | |




| | | | |
|---|---|---|---|
| Prj. Arch. | LITTLE | | |
| Prj. Eng. | VANDERWEIL ENGINEERS, LLP | | |
| Drawn | SNC | Scale | 1/8"=1'-0" |
| Checked | BAA | Issued | 10.20.06 |
| App. | XXX | | |

ISSUED FOR PERMIT

Project Title: LOUDOUN COUNTY COURTHOUSE
2ND FL. COURTROOMS BUILD OUT
18 EAST MARKET ST.
LEESBURG, VA 20176
County Building No.: 5003

COUNTY OF LOUDOUN

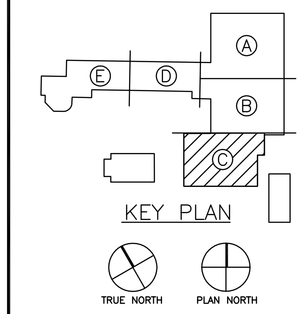Project Management By:

Little
4501 N. Fairfax Drive
Suite 120
Arlington, Virginia 22203

(703) 908-4501 PHONE
(703) 908-4502 FAX

MECHANICAL & ELECTRICAL ENGINEERS:

Vanderweil Engineers, LLP
625 N. Washington Stret
Suite 300
Alexandria, Virginia 22314

(703) 683-9700 PHONE
(703) 683-2480 FAX

STRUCTURALL ENGINEERS:

Linton Engineering, LLC
8229 Boone Blvd.
Suite 280
Vienna, Virginia 22182

(703) 893-6057 PHONE
(703) 893-6074 FAX

Sheet Contents:

PLUMBING SECOND FLOOR PLAN

Drawing No.:

P202

Monday, January 29, 2007 AMRICH, BARRY
N:\N0878.00\PLBG\N0878P201.DWG