SURVEYED BY .....
SUPERVISED BY.....
DESIGNED BY.....Dewberry (703) 849-0607

DESIGN FEATURES RELATING TO CONSTRUCTION OR TO REGULATION AND CONTROL OF TRAFFIC MAY BE SUBJECT TO CHANGE AS DEEMED NECESSARY BY THE DEPARTMENT

REVISED	FHWA REGION	STATE	FEDERAL AID PROJECT	STATE ROUTE	STATE PROJECT	SHEET NO.
7/17/08		VA.		7		IF(1)

IN PROGRESS 09/26/08
NOT FOR CONSTRUCTION

GEOMETRIC LAYOUT *

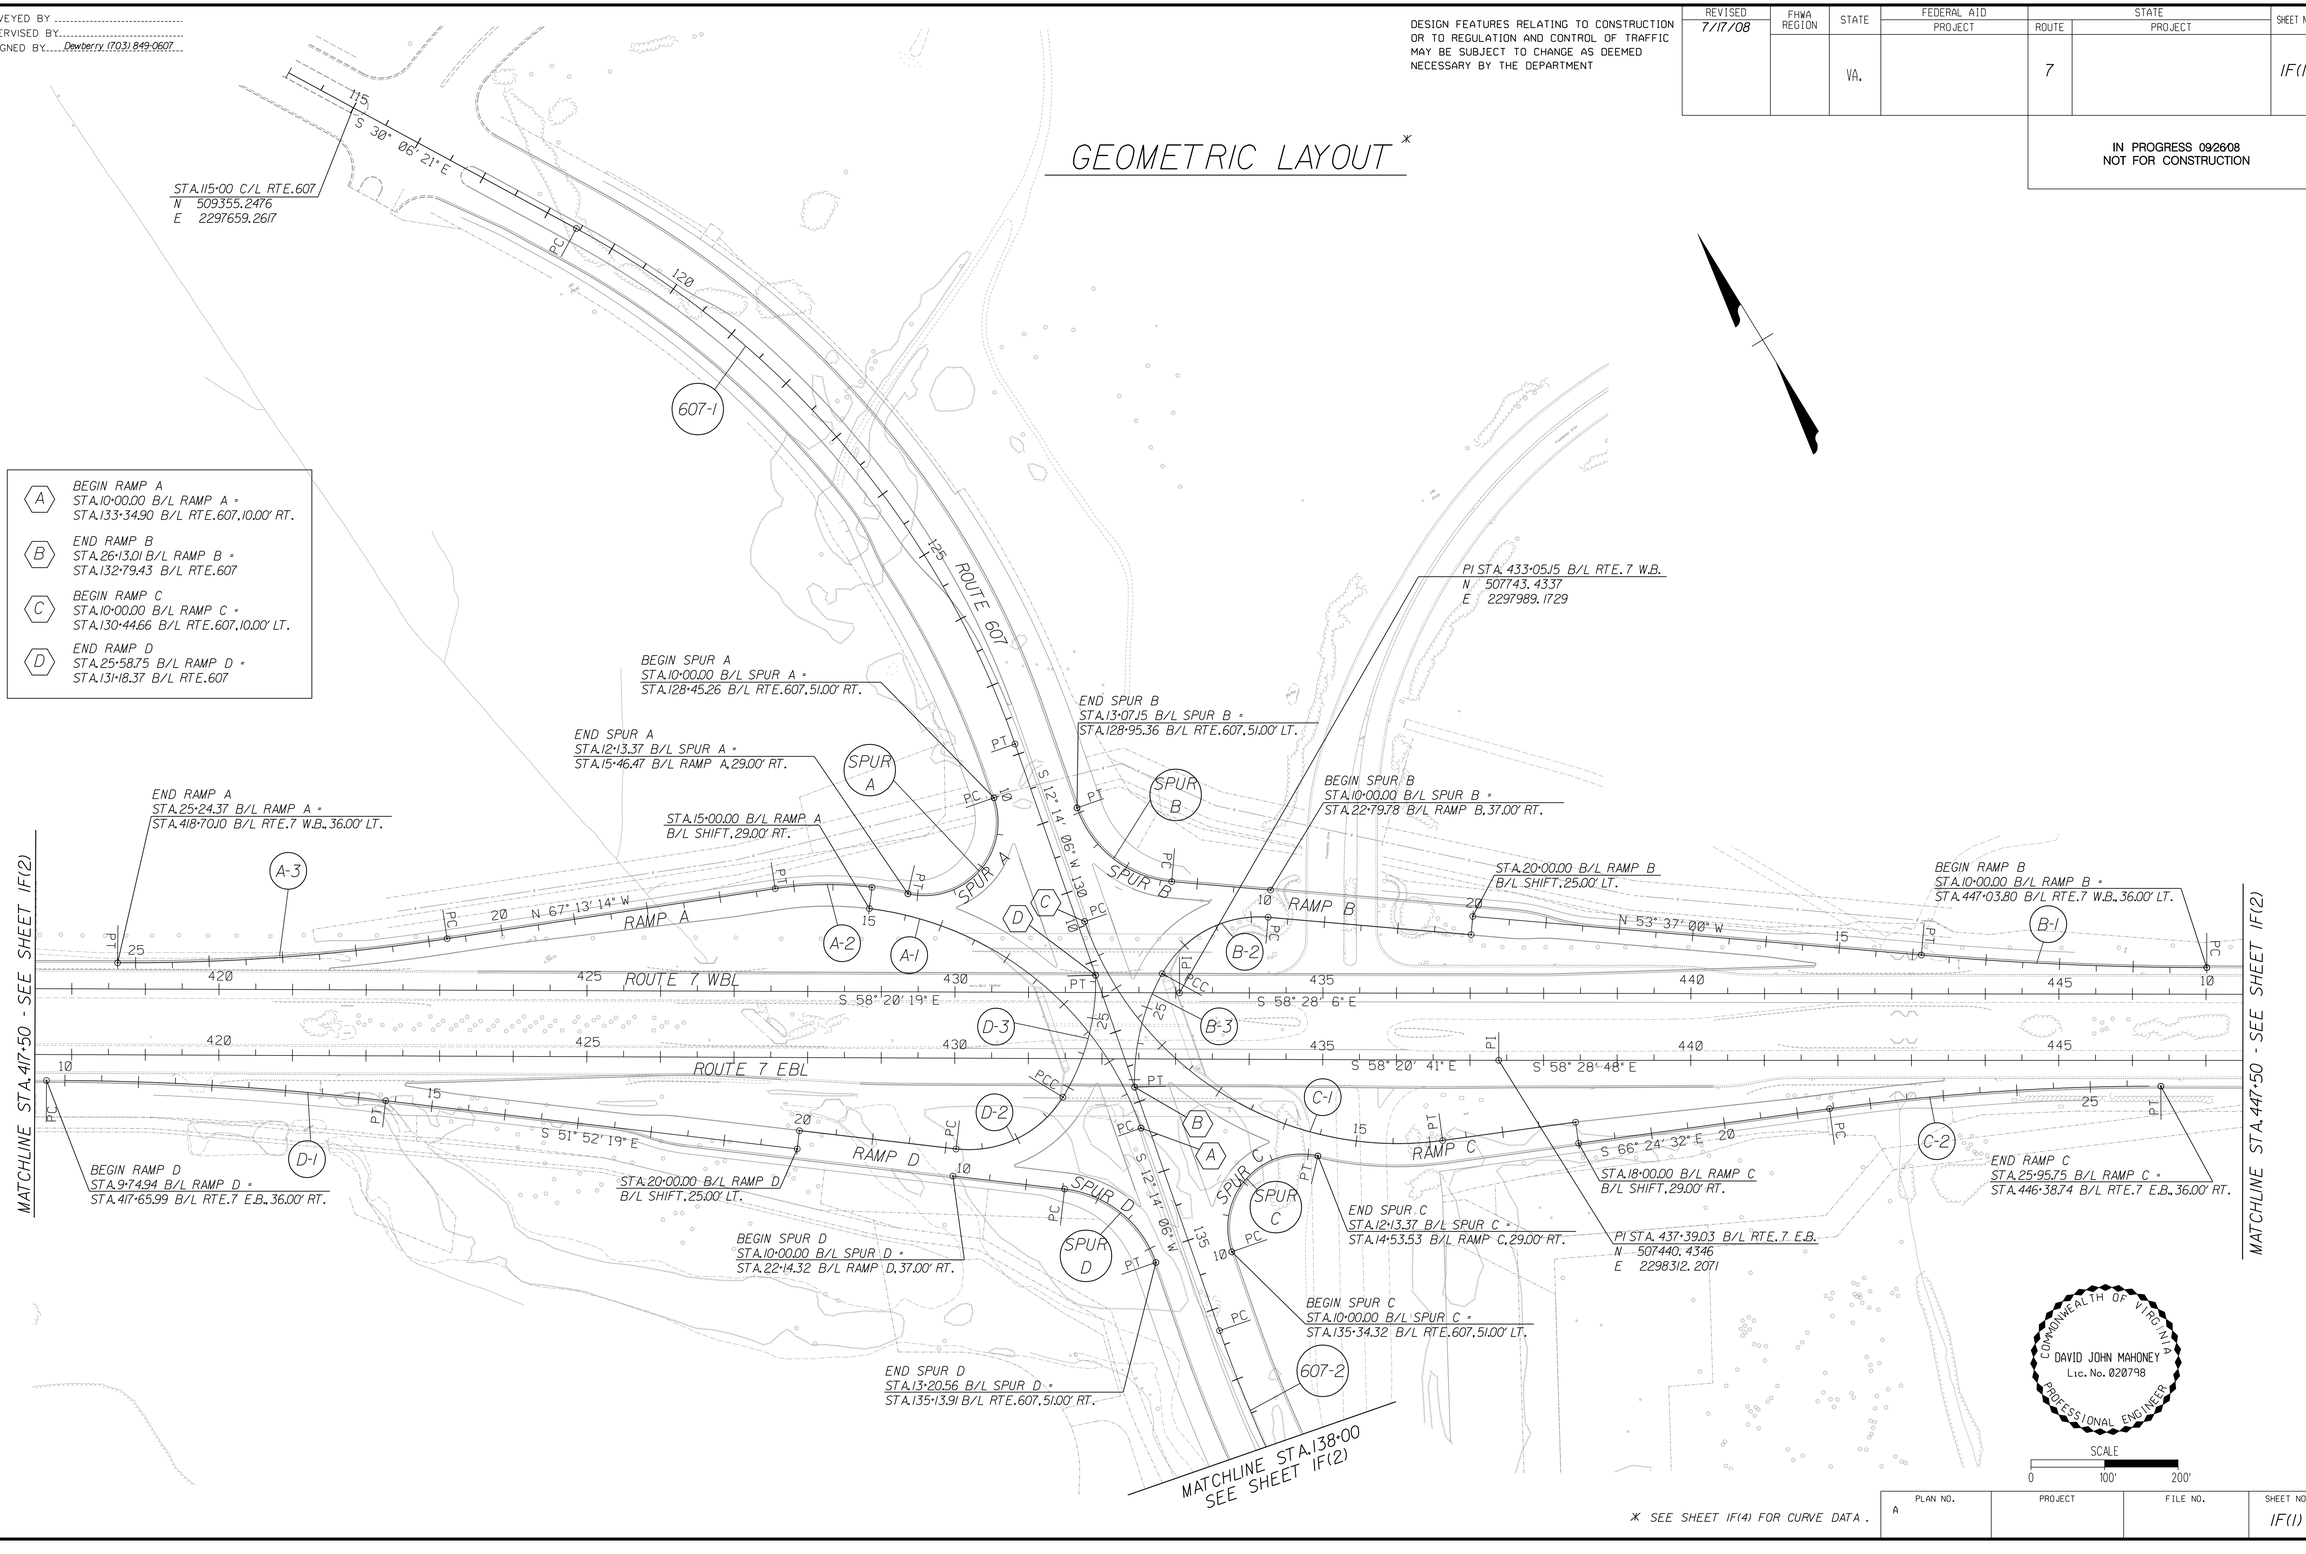

* SEE SHEET IF(4) FOR CURVE DATA.

PLAN NO.	PROJECT	FILE NO.	SHEET NO.
A			IF(1)