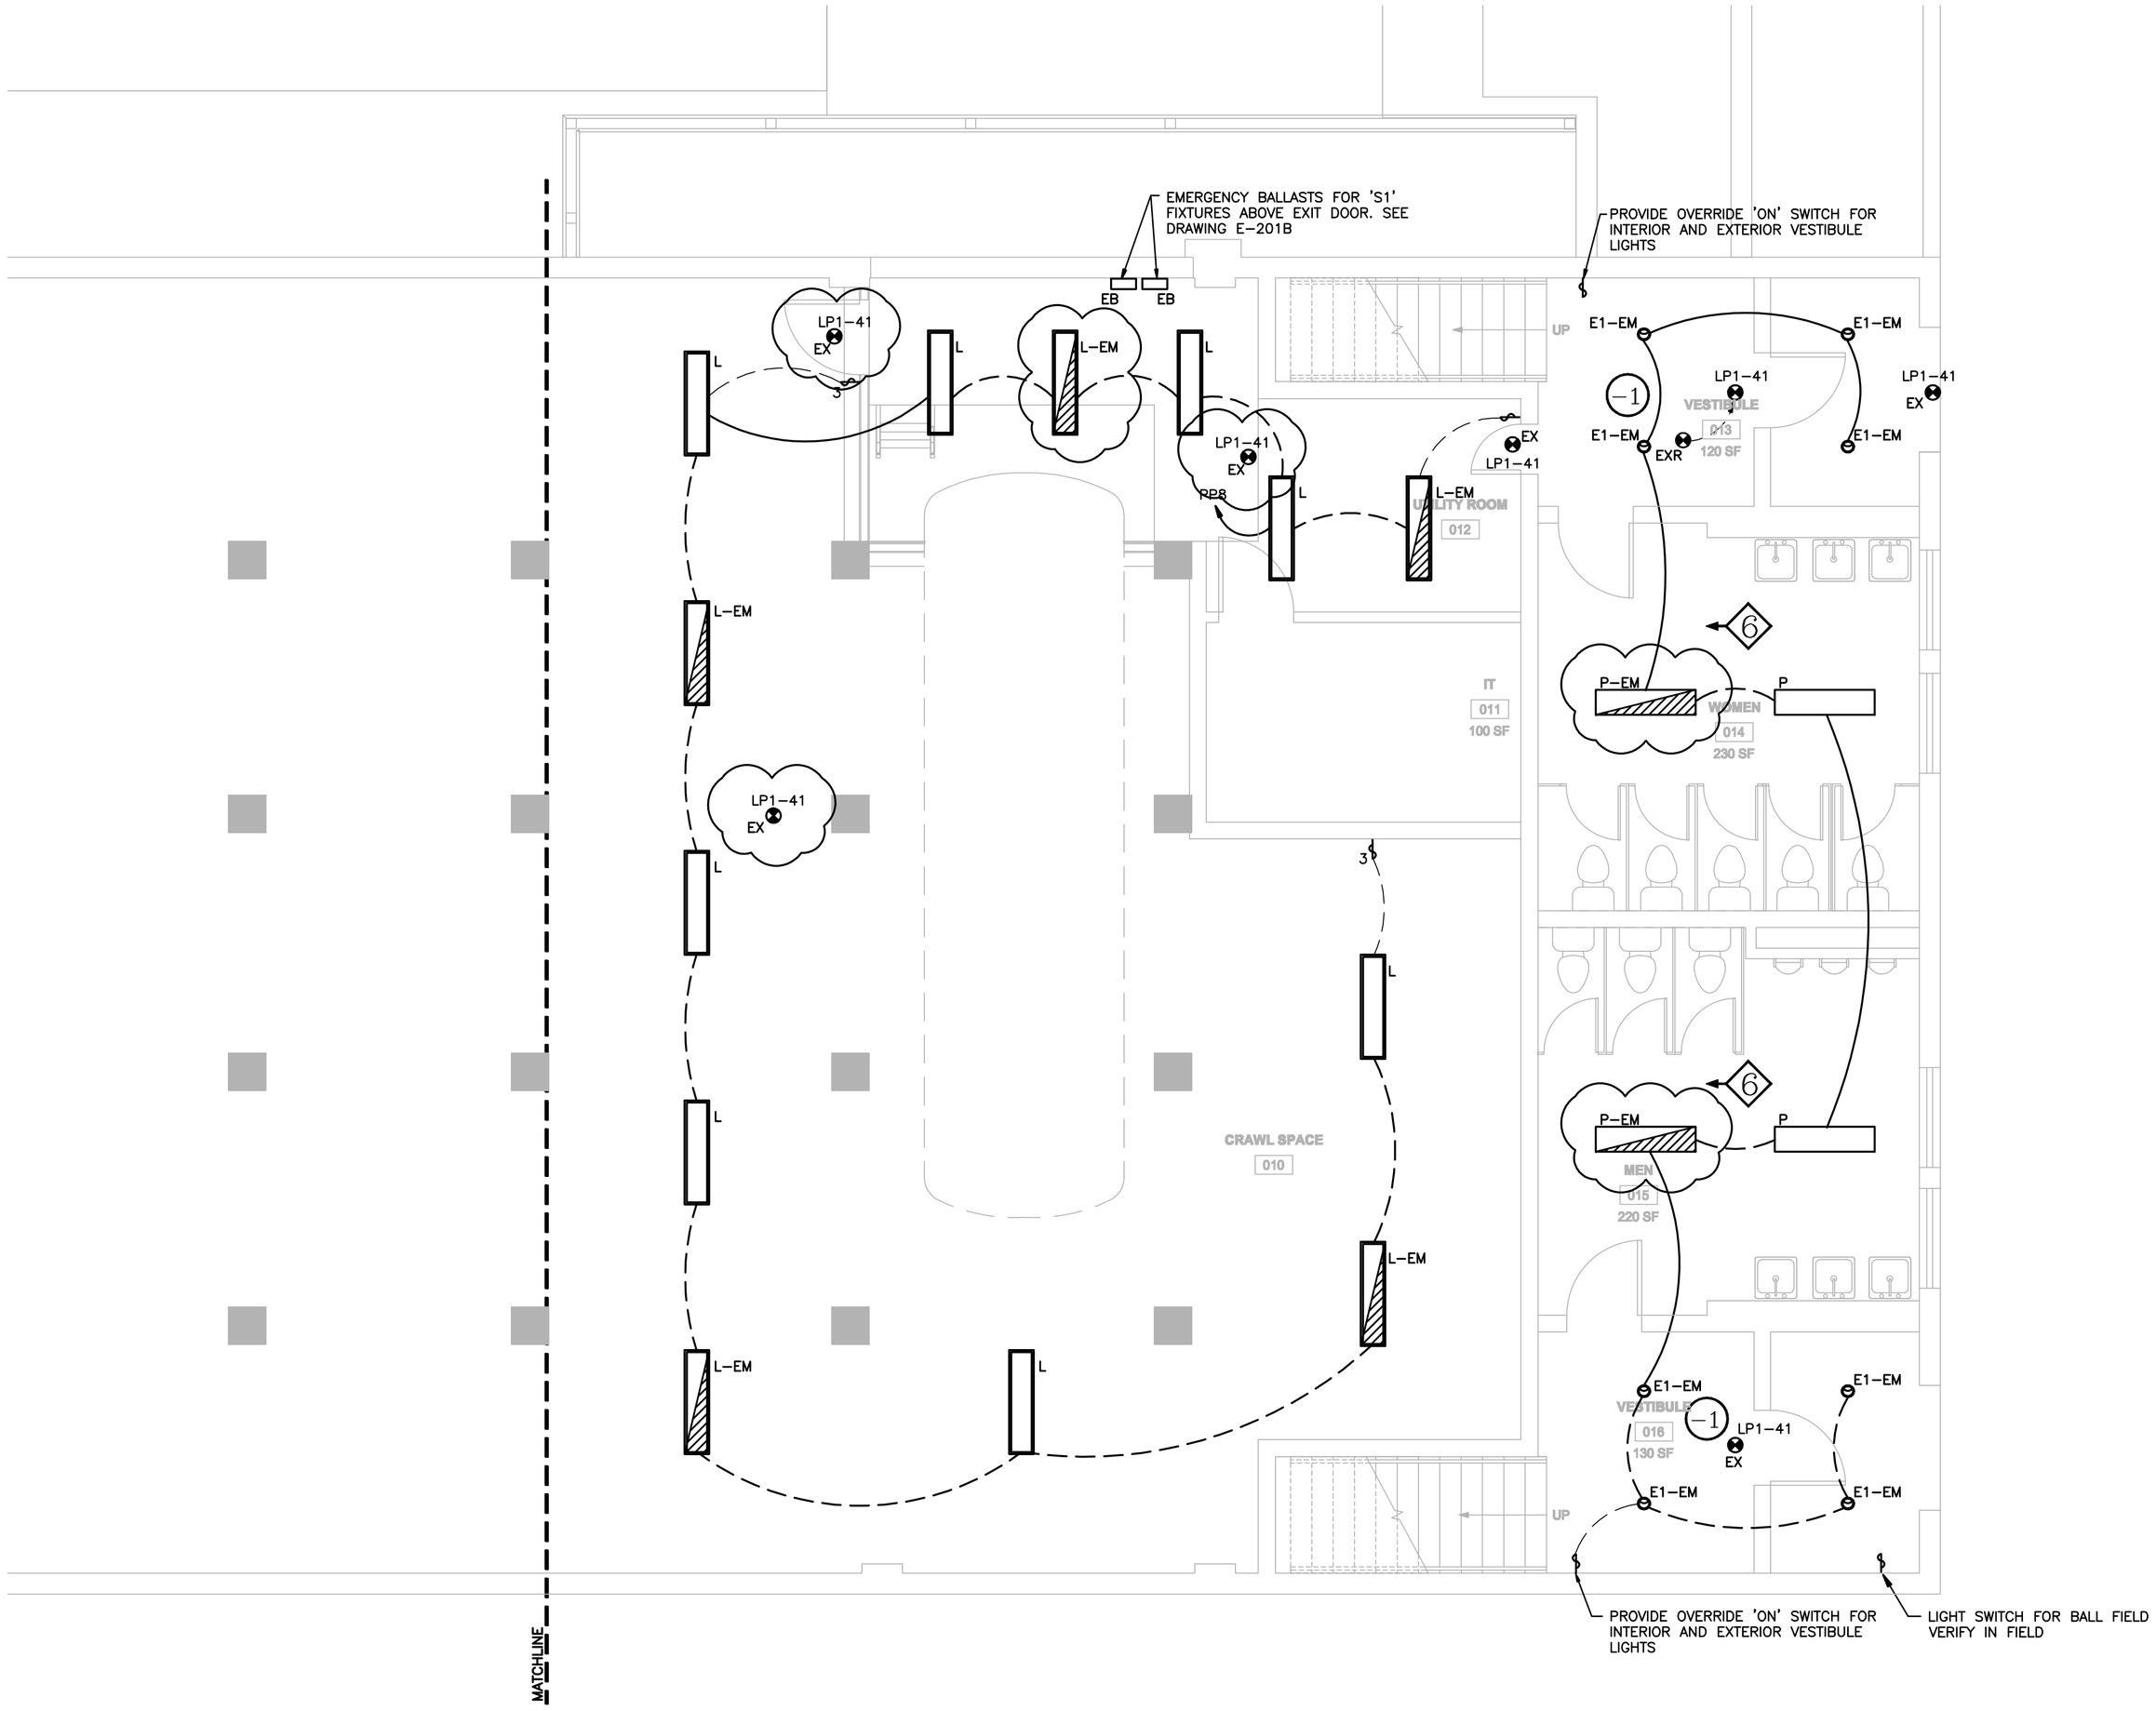

ARCHITECT

bh+a

Bergmann Hendrie + Archetype, In
300 A Street
Boston, MA 02210
617 350-0450 Tel
617 350-0215 Fax
www.bhplus.com

PROJECT NAME

Lucketts Community Center

42361 Lucketts Road
Lucketts, Virginia

CLIENT

Loudoun County, Virginia Department of Construction and Waste Management

211 Gibson St NW
Lucketts, VA 20176
(703) 737-8998 tel
(703) 771-5097 fax

PROJECT TEAM

Civil / Landscape:
William H. Gordon Associates, Inc.
44084 Riverside Pkwy, Suite 100
Leesburg, VA 20176
703-729-9009 tel
703-478-8517 fax

Structural:
Linton Engineering, Inc.
8229 Boone Boulevard
Vienna, VA 22182
571-323-0320 tel
571 323-0689 fax

Plumbing/ Fire Protection/ Mechanical/ Electrical
Landmark Facilities Group
252 East Avenue
Norwalk, CT 06855
203-866-4626 tel
203-866-8019 fax

REVISIONS

1	ADDENDUM #1	8/4/10
2		
3		
4		
5		

DATE

DRAWING TITLE

Partial Basement Lighting Plan

DRAWING INFORMATION

July 16, 2010
DATE OF ISSUE

BID DOCUMENTS
DESCRIPTION

1/4" = 1'-0" — SCALE
ECY — DRAWN BY

PROJECT # — FILE NAME

DRAWING NUMBER

E-200B

Copyright BH+A, Inc.