SURVEYED BY _____
SUPERVISED BY _____
DESIGNED BY _ Dewberry (703) 849-0607 _

REVISED	STATE	FEDERAL AID PROJECT	ROUTE	STATE PROJECT	SHEET NO.
7/17/08	VA.		7		6

DESIGN FEATURES RELATING TO CONSTRUCTION OR TO REGULATION AND CONTROL OF TRAFFIC MAY BE SUBJECT TO CHANGE AS DEEMED NECESSARY BY THE DEPARTMENT

IN PROGRESS 092608
NOT FOR CONSTRUCTION

COMMONWEALTH OF VIRGINIA
DAVID JOHN MAHONEY
Lic. No. 020798
PROFESSIONAL ENGINEER

UTILITY OWNERS

See Sheet 1K For Utility Owner Contacts.

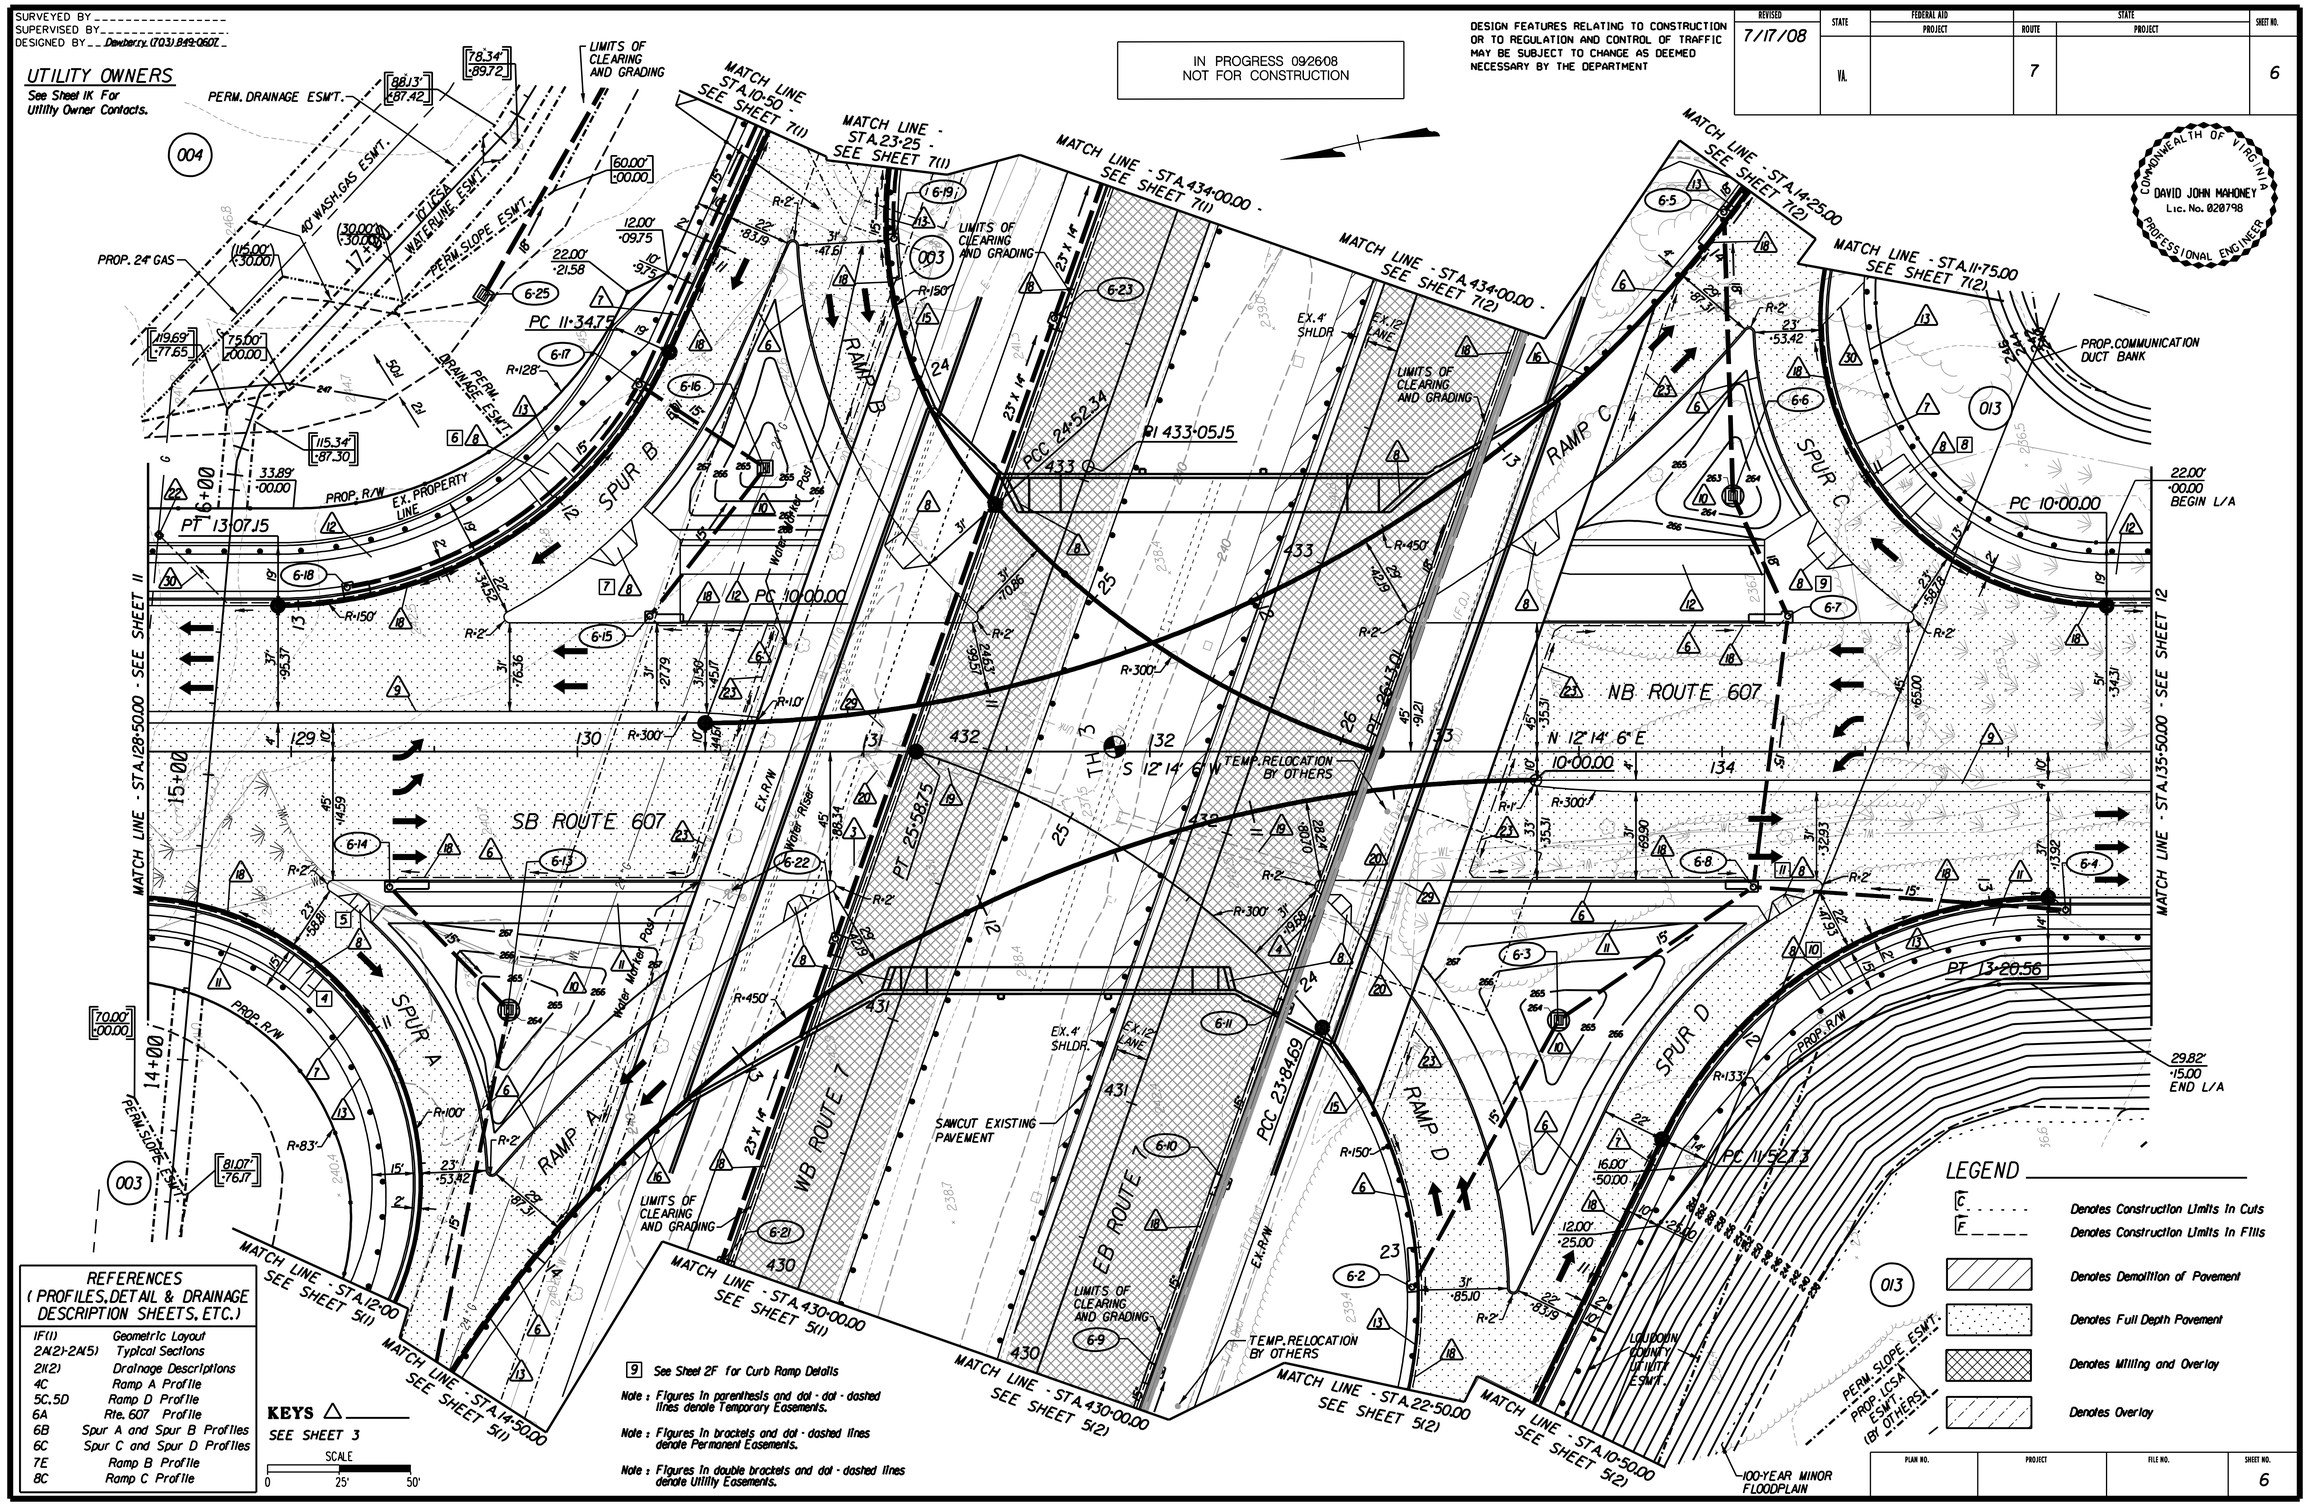

REFERENCES
(PROFILES, DETAIL & DRAINAGE DESCRIPTION SHEETS, ETC.)

1F(1)	Geometric Layout
2A(2)-2A(5)	Typical Sections
2I(2)	Drainage Descriptions
4C	Ramp A Profile
5C, 5D	Ramp D Profile
6A	Rte. 607 Profile
6B	Spur A and Spur B Profiles
6C	Spur C and Spur D Profiles
7E	Ramp B Profile
8C	Ramp C Profile

KEYS △ _____
SEE SHEET 3

SCALE
0 25' 50'

9 See Sheet 2F for Curb Ramp Details

Note : Figures in parenthesis and dot - dot - dashed lines denote Temporary Easements.

Note : Figures in brackets and dot - dashed lines denote Permanent Easements.

Note : Figures in double brackets and dot - dashed lines denote Utility Easements.

LEGEND

C	Denotes Construction Limits In Cuts
F	Denotes Construction Limits In Fills
	Denotes Demolition of Pavement
	Denotes Full Depth Pavement
	Denotes Milling and Overlay
	Denotes Overlay

PLAN NO.	PROJECT	FILE NO.	SHEET NO.
			6