# Attachment IV: QQ-01453, Furnishings for the Rust Library

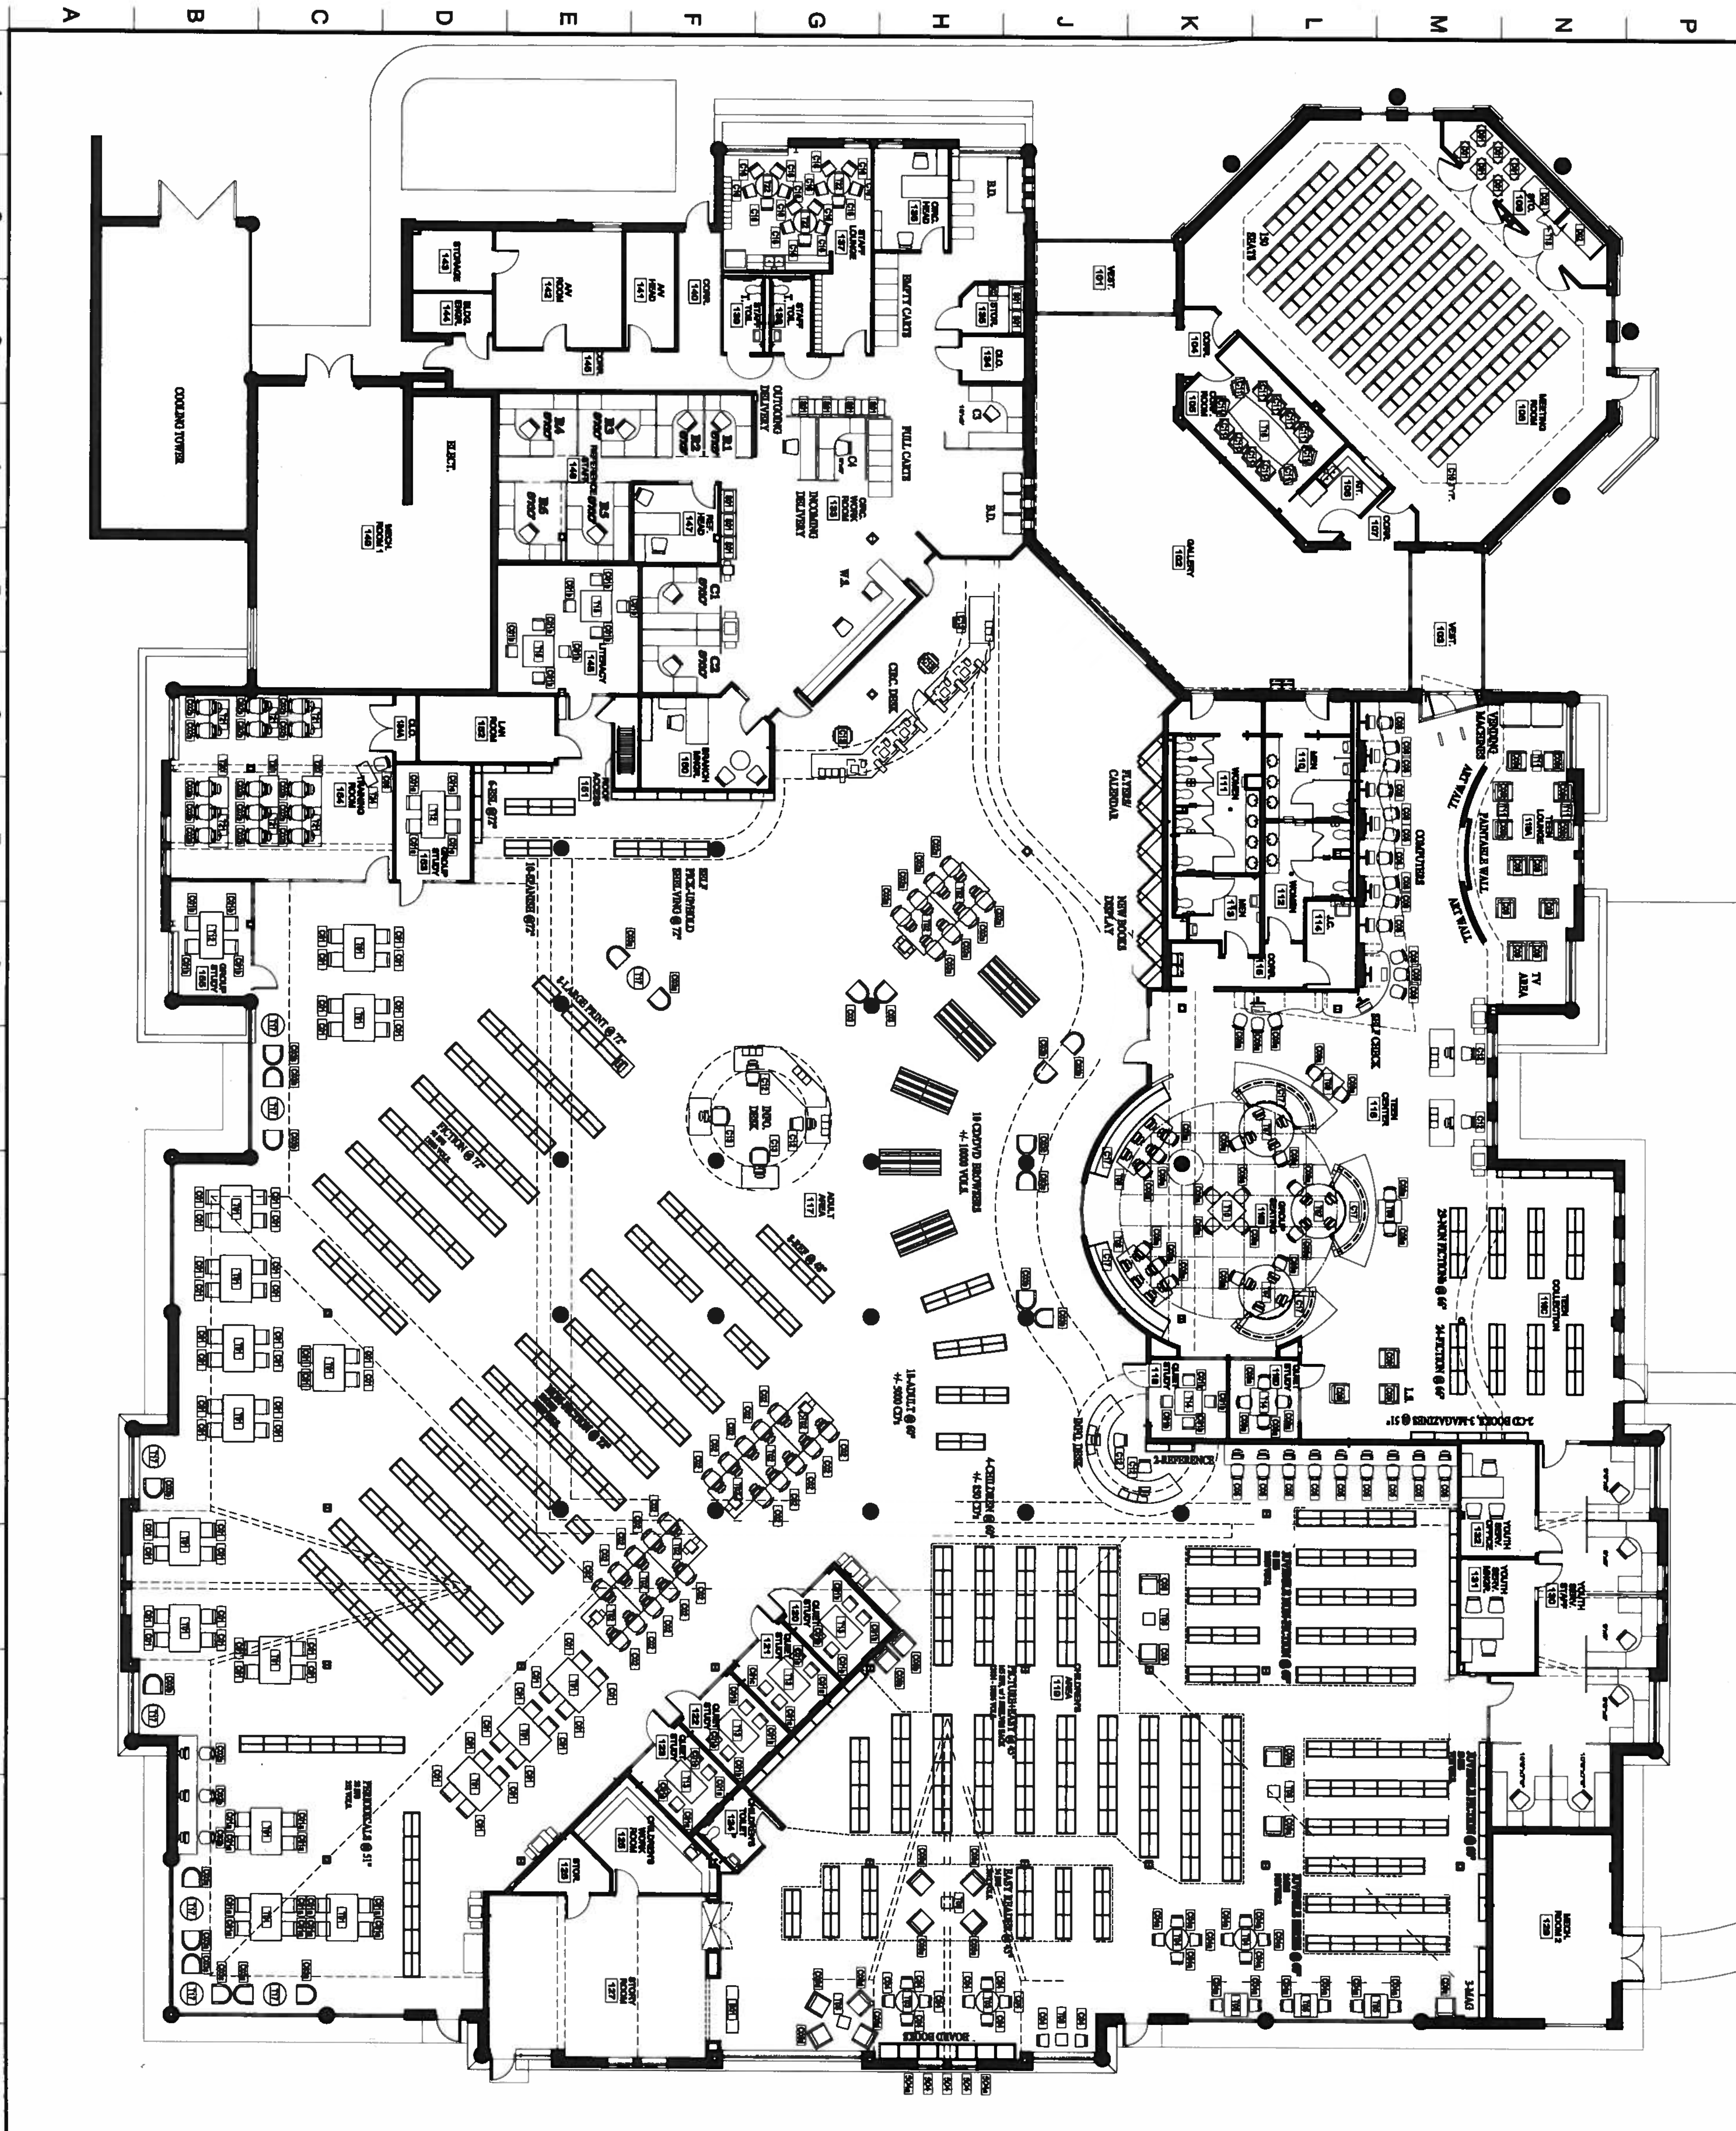


Prj. Arch.: DWH
Engineer's Name
Drawn: DWH Scale: AS NOTED
Checked: - Issued: 09-23-08
App.: - Dwg. No.
Project No.: 13143.00
F1.1

FURNITURE PLAN

Architecture
Planning
Interior Design

Project Title:
RUST LIBRARY EXPANSION & RENOVATION

Owner:
County of Loudoun
5078

| Loc. | Description | Date | App. |
|---|---|---|---|