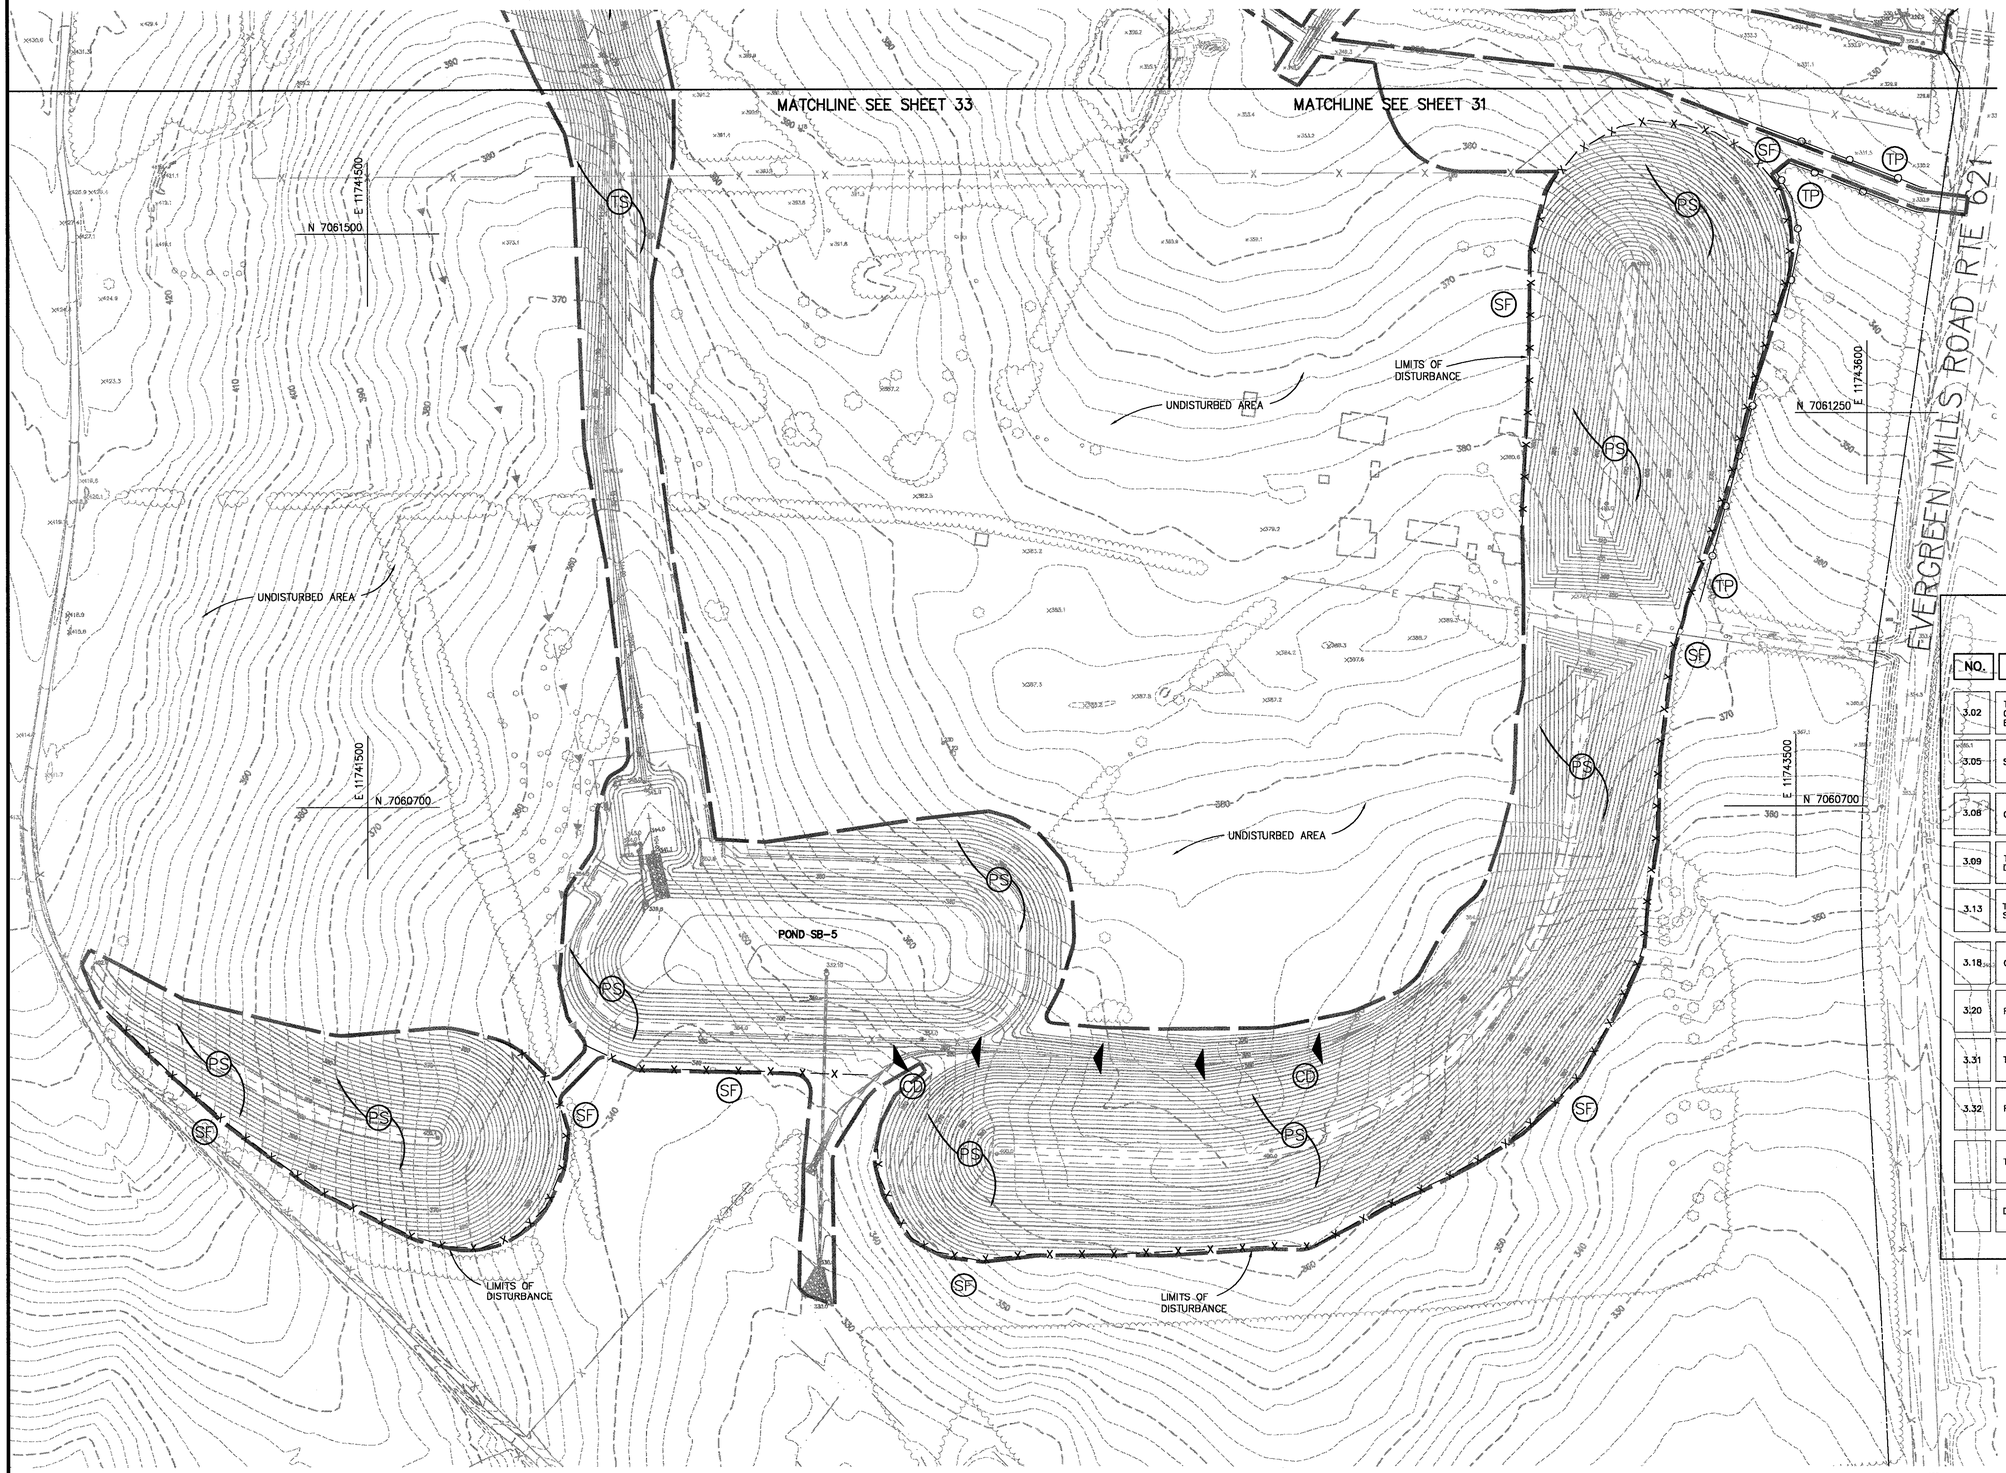

NOTE:

1. CONTRACTOR TO PHASE CONSTRUCTION OF THE SCREENING BERM TO ALLOW FOR ALL DIVERSION DIKES TO TEMPORARY SEDIMENT TRAPS TO BE MAINTAINED DURING ALL GRADING AND CONSTRUCTION OPERATIONS.

EROSION AND SEDIMENT CONTROL LEGEND

NO.	TITLE	KEY	SYMBOL
3.02	TEMPORARY STONE CONSTRUCTION ENTRANCE	CE	
3.05	SILT FENCE	SF	
3.08	CULVERT INLET PROTECTION	CIP	
3.09	TEMPORARY DIVERSION DIKE	DD	DD
3.13	TEMPORARY SEDIMENT TRAP	ST	ST
3.18	OUTLET PROTECTION	OP	
3.20	ROCK CHECK DAMS	CD	
3.31	TEMPORARY SEEDING	TS	TS
3.32	PERMANENT SEEDING	PS	PS
	TREE PROTECTION	TP	
	DRAINAGE DIVIDE		

THIS SHEET FOR EROSION AND SEDIMENT CONTROL PURPOSES ONLY!!

SWS
11708 BOWMAN GREEN DRIVE, RESTON, VIRGINIA 20190
PHONE: (703) 834-0071
FAX: (703) 834-8181

REUSE OF DOCUMENTS
THIS DOCUMENT, AND THE IDEAS AND DESIGNS INCORPORATED HEREIN, AS AN INSTRUMENT OF PROFESSIONAL SERVICE, IS THE PROPERTY OF SOLID WASTE SERVICES, LLC. AND THE COUNTY OF LOUDOUN, VIRGINIA. AND IS NOT TO BE COPIED OR USED, IN WHOLE OR IN PART FOR ANY PURPOSE WITHOUT THE WRITTEN AUTHORIZATION OF SOLID WASTE SERVICES, LLC OR THE COUNTY OF LOUDOUN, VIRGINIA.
© 2008 SWS SERVICES, LLC

EROSION AND SEDIMENT CONTROL PLAN PHASE 2

WOODS ROAD DISPOSAL UNIT PRIMARY INFRASTRUCTURE

LOUDOUN COUNTY, VIRGINIA

PLAN STATUS	
DATE	DESCRIPTION
GA DESIGN	GA DRAWN / FA CHKD
SCALE	H: 1" = 100' V:
DATE 01/22/08	

SHEET 34 OF 40