EROSION AND SEDIMENT CONTROL LEGEND

NO.	TITLE	KEY	SYMBOL
3.05	SILT FENCE	IP	
3.07	STORM DRAIN INLET PROTECTION	IP	
3.18	OUTLET PROTECTION	OP	
3.32	PERMANENT SEEDING	PS	PS
3.38	TREE PROTECTION AND PRESERVATION	TP	TP
	DRAINAGE DIVIDE		

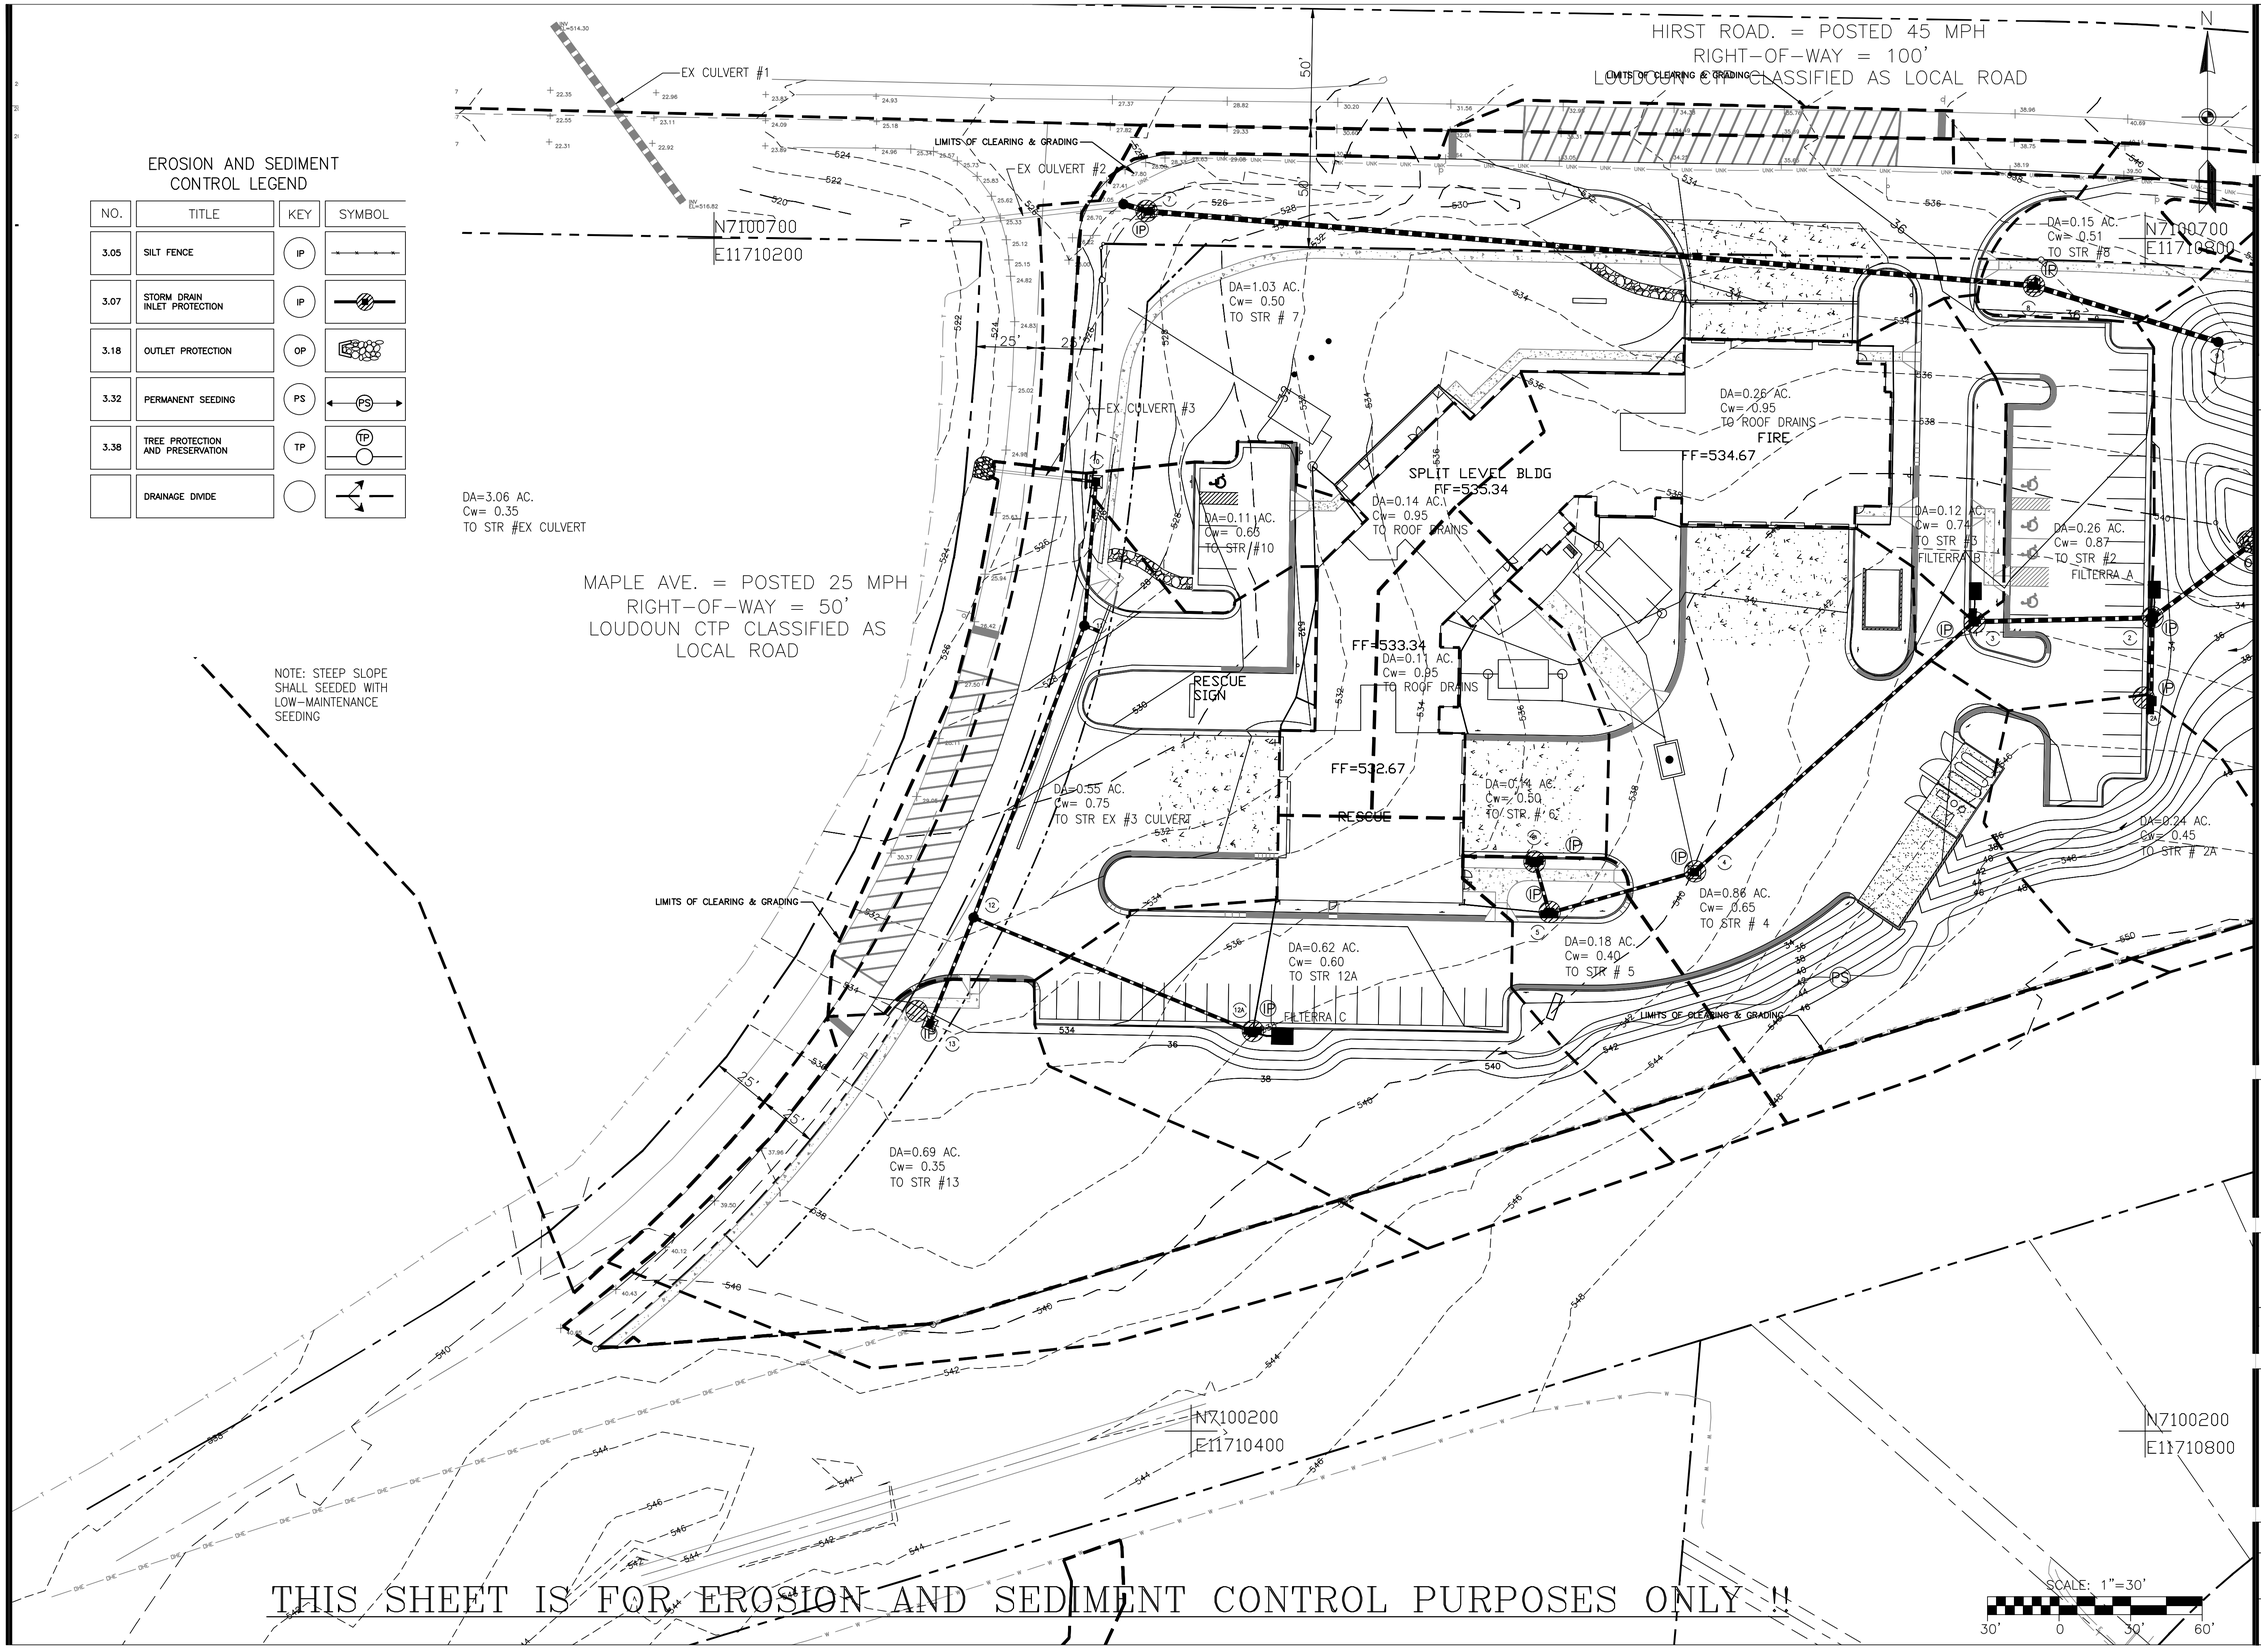

THIS SHEET IS FOR EROSION AND SEDIMENT CONTROL PURPOSES ONLY !!

HUGHES GROUP ARCHITECTS
45640 WILLOW POND PLAZA
STERLING, VIRGINIA 20164
703.437.6600

CIVIL:
ALPHA CORPORATION
21351 Ridgetop Circle, Suite 200
Dulles, Va 20166
(703) 450-0800

STRUCTURAL:
EHLERT-BRYAN
1451 Dolley Madison Blvd. Suite 220
McLean, VA 22101
(703) 827-9552

MECHANICAL/ELECTRICAL:
BRINJAC ENGINEERING
4000 Albermarle Street, NW
Washington, DC 20016
(202) 237-2750

PURCELLVILLE FIRE AND RESCUE

500 NORTH MAPLE AVENUE
PURCELLVILLE, VIRGINIA

EROSION AND SEDIMENT CONTROL PLAN – PHASE II

SHEET 1 OF 2

KEY PLAN

REVISIONS:

ISSUES:
09-26-07 BID SET

STAMP AND SEAL:

DATE: 09-26-07
SCALE: AS NOTED
PROJECT NO. 0611
SHEET: C-116