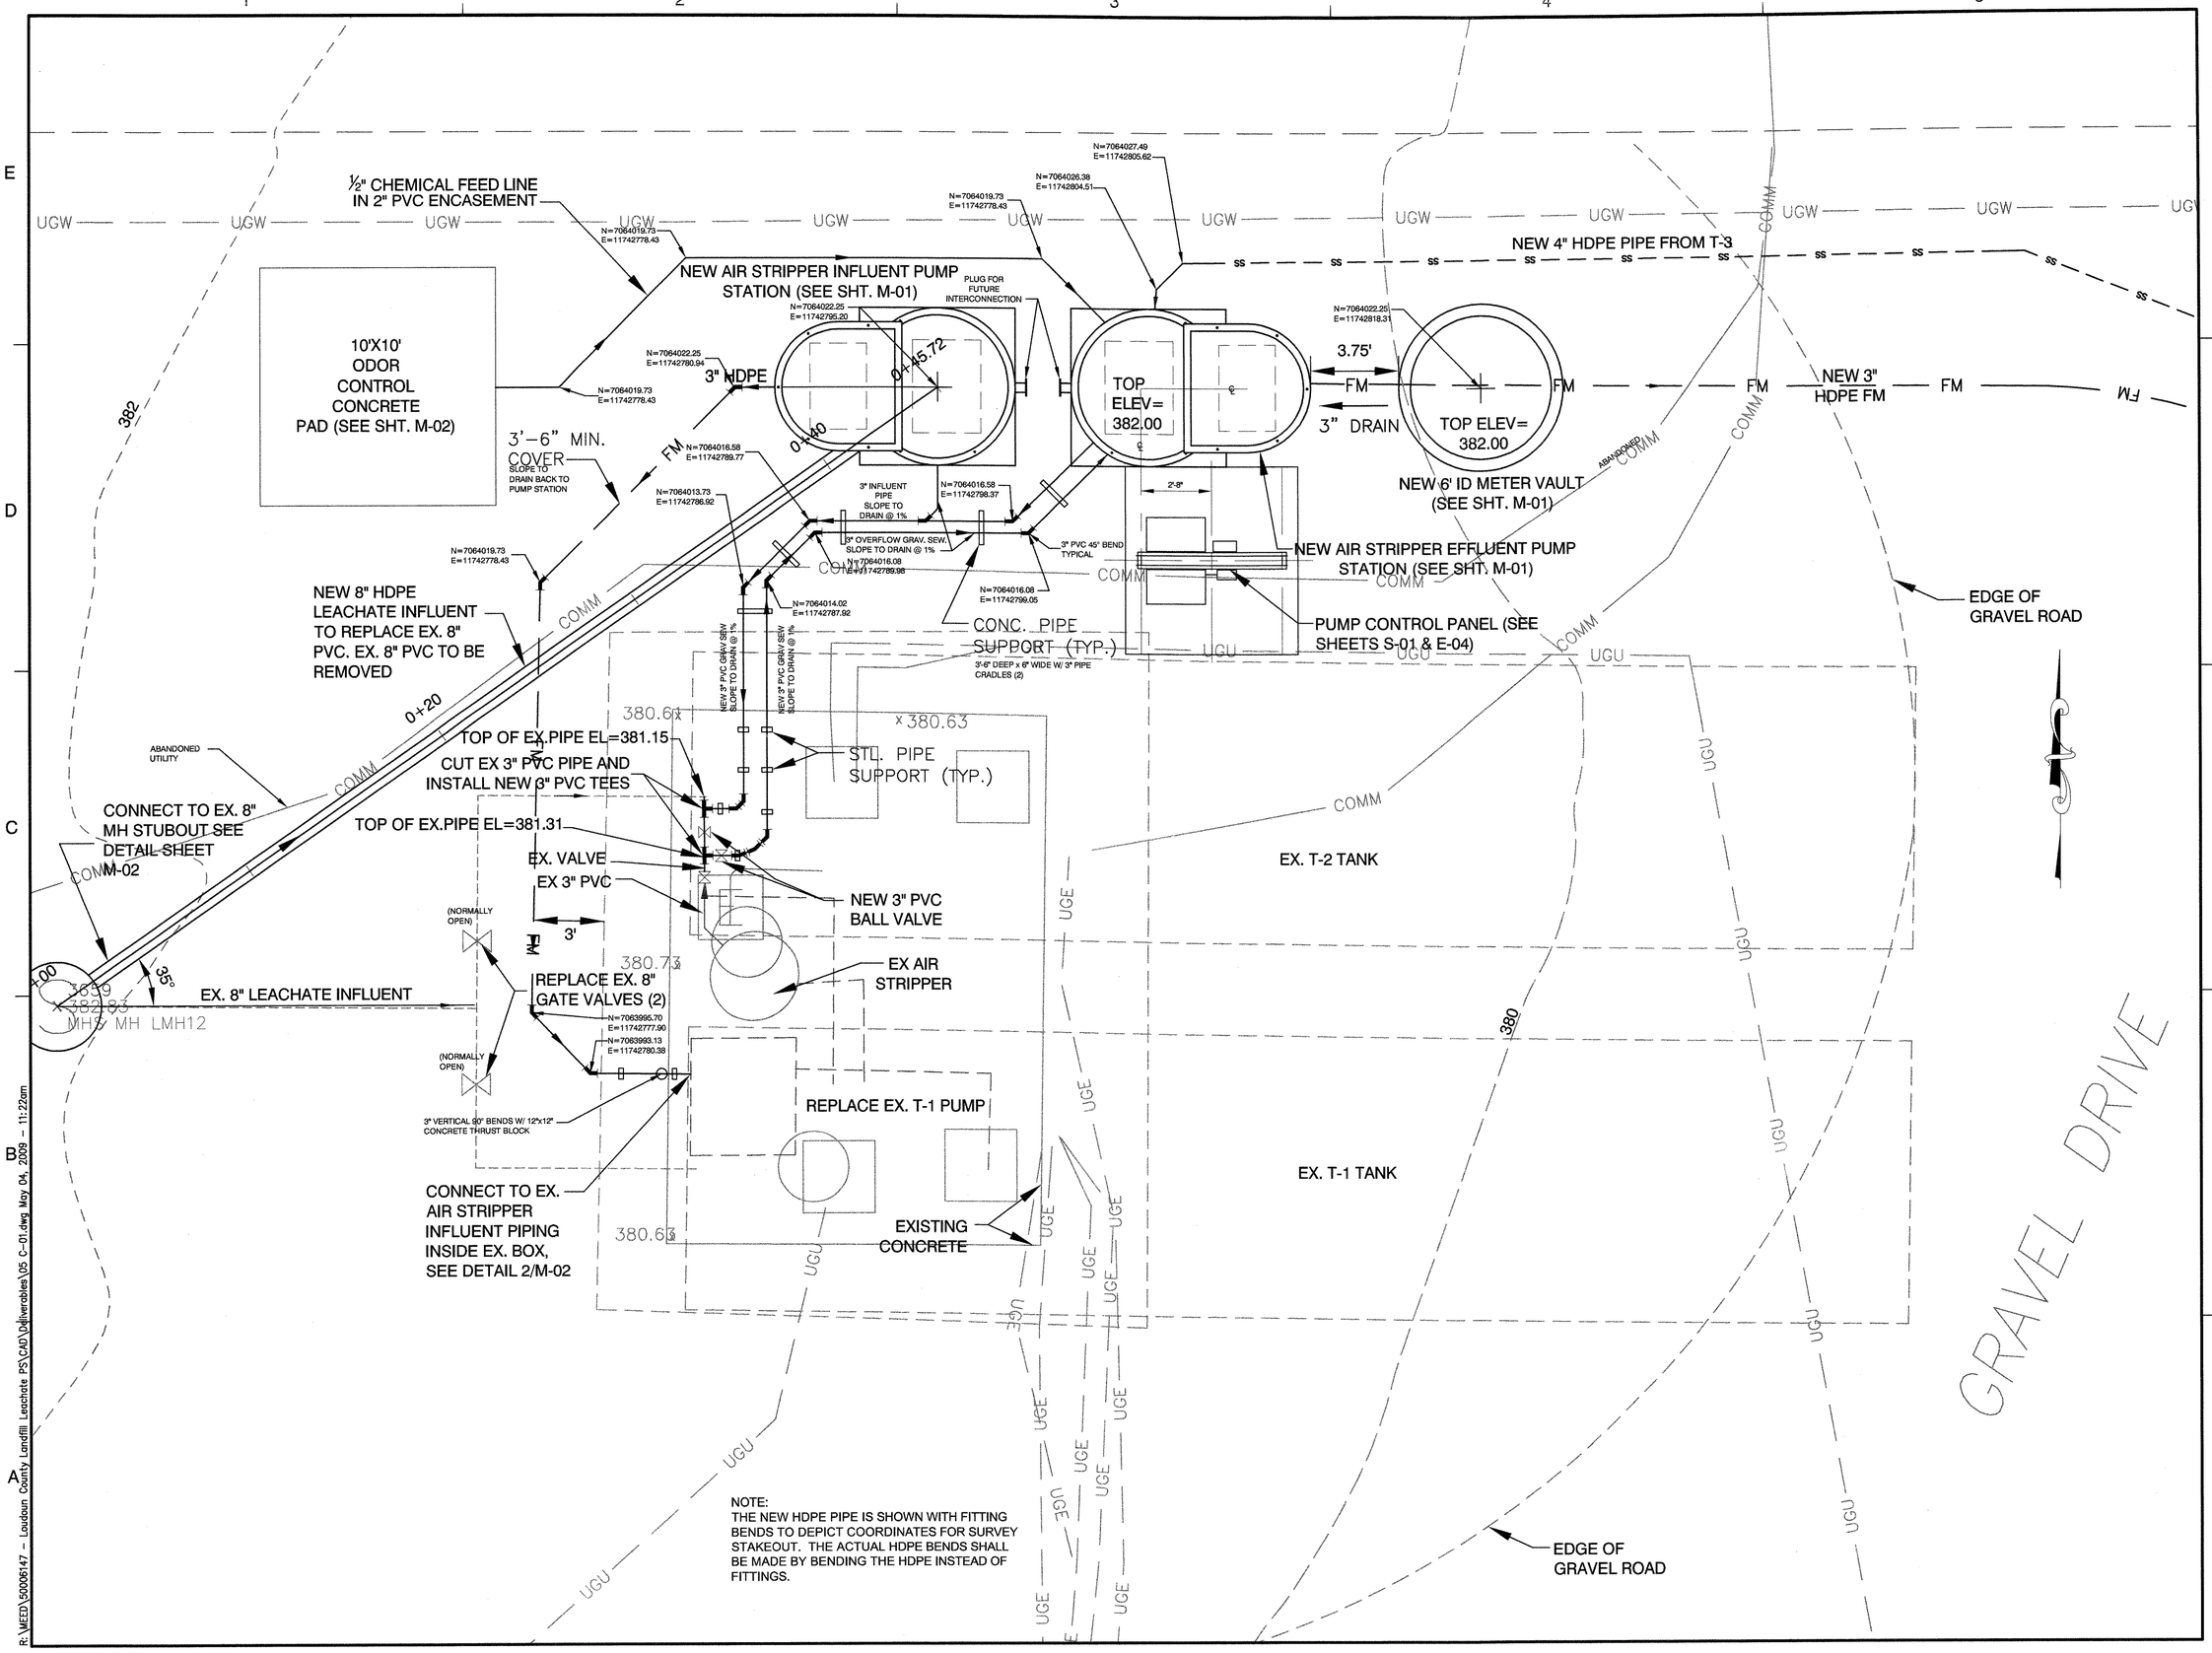

NOTE:
THE NEW HDPE PIPE IS SHOWN WITH FITTING BENDS TO DEPICT COORDINATES FOR SURVEY STAKEOUT. THE ACTUAL HDPE BENDS SHALL BE MADE BY BENDING THE HDPE INSTEAD OF FITTINGS.

R:\MEDI\50006147 – Loudoun County Landfill Leachate PS\CAD\Deliverables\05 C-01.dwg May 04, 2009 – 11:22am

Dewberry

Dewberry & Davis LLC
8401 ARLINGTON BLVD.
FAIRFAX, VA 22031
PHONE: 703.849.0100
FAX: 703.849.0118

LOUDOUN COUNTY SOLID WASTE MANAGEMENT FACILITY

LEACHATE PUMP STATIONS & FORCE MAIN

LOUDOUN COUNTY, VIRGINIA

SEAL

COMMONWEALTH OF VIRGINIA
JEFFREY B. CHUPIN
LIC. No. 9519
4/7/09
PROFESSIONAL ENGINEER

SCALE

SCALE: 1" = 3'-0"
0' 3' 6'

No.	DATE	BY	Description

REVISIONS

DRAWN BY	YR
APPROVED BY	ARM
CHECKED BY	JBC
DATE	4/7/09

TITLE

PUMP STATION SITE PLAN

PROJECT NO. 50006147

C-01

SHEET NO. 3 OF 12