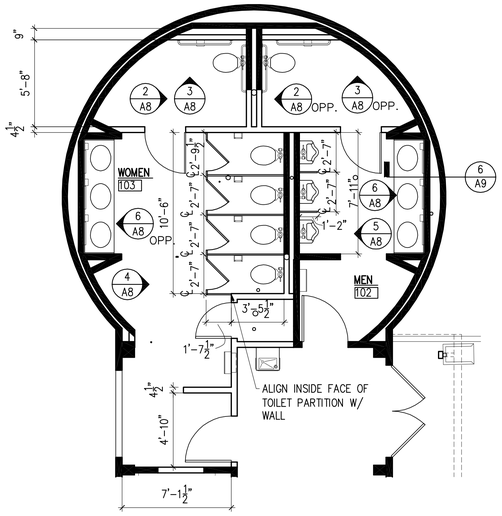

1 A8 TOILET PLAN
1/4"=1'-0"

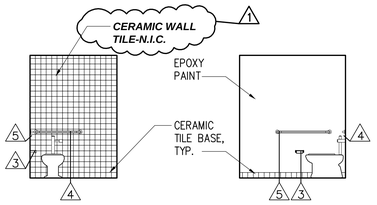

2 A8 ELEV.
1/4"=1'-0"

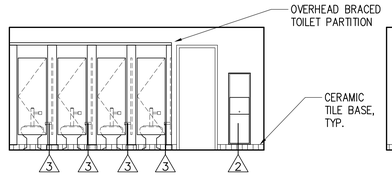

3 A8 ELEV.
1/4"=1'-0"

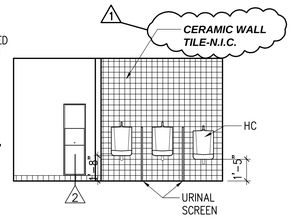

4 A8 ELEV.
1/4"=1'-0"

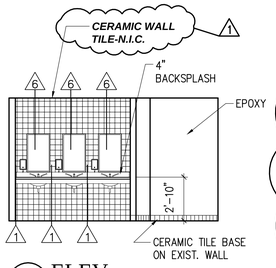

5 A8 ELEV.
1/4"=1'-0"

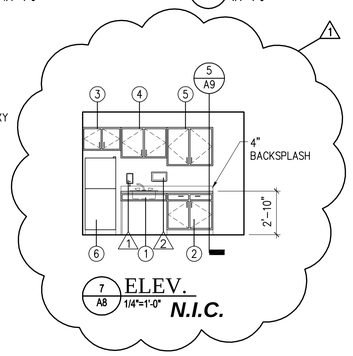

6 A8 ELEV.
1/4"=1'-0"
N.I.C.

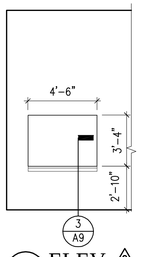

7 A8 ELEV.
1/4"=1'-0"

ACCESSORIES SCHEDULE

NO.	ITEM TITLE	MOUNTING HEIGHT A.F.F.	MODEL #
1	SOAP DISPENSER	3'-4" TO BOTTOM	B-155
2	PAPER TOWEL DISPENSER	4'-6" TO TOP	B-262
3	TOILET TISSUE DISPENSER	1'-8" TO CL	B-2730
4	GRAB BAR - 36"	3'-0" TO CL	B-490X36
5	GRAB BAR - 42"	3'-0" TO CL	B-490X42
6	MIRROR	3'-4" TO BOTTOM	B-165-18X30

GENERAL NOTES

1. ALL HANDICAP ACCESSIBLE TOILET ROOMS AND HANDICAP ACCESSIBLE FIXTURES SHALL MEET ALL A.D.A. GUIDELINES AND SPECIFICATIONS FOR MAKING FACILITIES AND BUILDINGS ACCESSIBLE TO AND USABLE BY PHYSICALLY HANDICAPPED PEOPLE.
2. ALL PARTITIONED TOILET STALLS SHALL FOLLOW DETAILS BELOW FOR NUMBER AND TYPE OF ACCESSORIES, AND FOR DIMENSIONS LOCATING THESE ACCESSORIES AND FIXTURES:
3. MODEL NUMBERS BY BOBRICK, U.N.O.

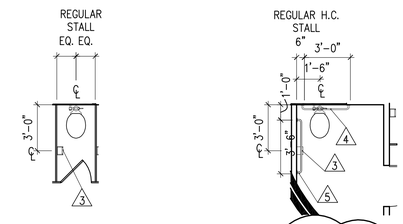

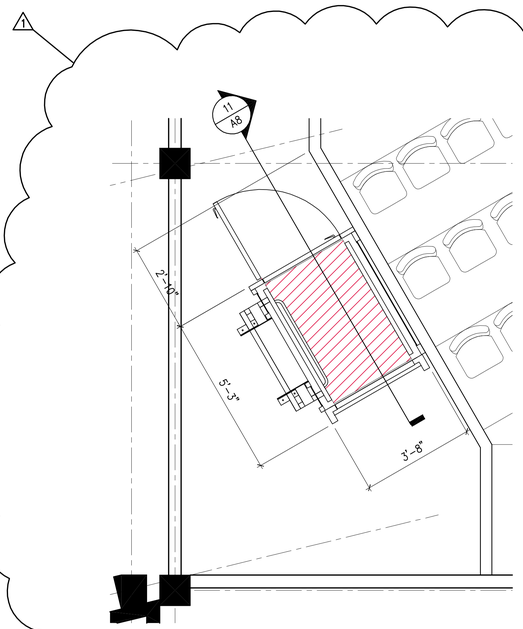

9 A8 PLAN, LIFT@FIRST FLOOR
1/2"=1'-0"
N.I.C.

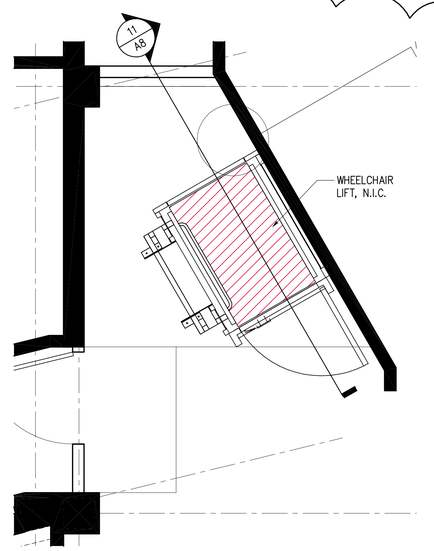

10 A8 PLAN, LIFT@BASEMENT
1/2"=1'-0"
N.I.C.

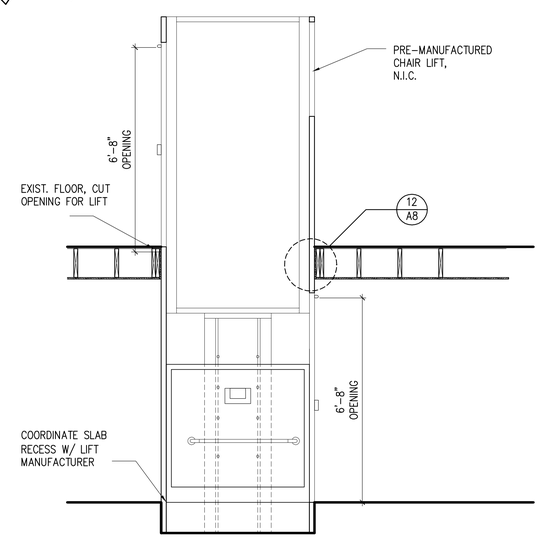

11 A8 SECTION, LIFT
1/2"=1'-0"
N.I.C.

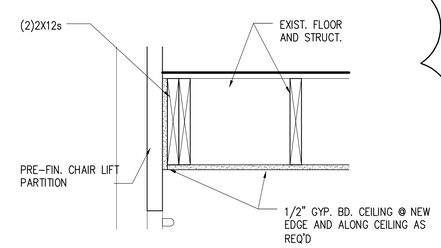

12 A8 CHAIR LIFT LANDING DETAIL
1 1/2"=1'-0"
N.I.C.

EQUIPMENT SCHEDULE

N.I.C.

NO	ITEM TITLE	DESCRIPTION OR CAT. NUMBER	H20	ELEC	DATA	NOTE
1	HC SINK BASE CABINET	36"Wx24"Dx34"H				2
2	BASE CABINET	36"Wx24"Dx34"H				1
3	WALL CABINET	30"Wx12"Dx18"H				1
4	WALL CABINET	36"Wx12"Dx24"H				1
5	WALL CABINET	36"Wx12"Dx30"H				1
6	REFRIGERATOR W/ ICEMAKER	PTS22LCSWW	H■C	■		3

1. SEE DETAIL 5/A-9
2. SEE DETAIL 6/A-9
3. BY G.E.

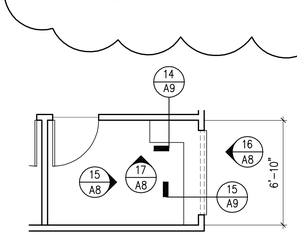

13 A8 CONCESSIONS EQUIPMENT PLAN
1/4"=1'-0"

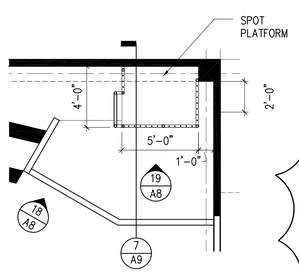

14 A8 SOUND ROOM EQUIPMENT PLAN
1/4"=1'-0"
N.I.C.

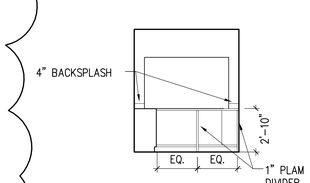

15 A8 ELEV.
1/4"=1'-0"

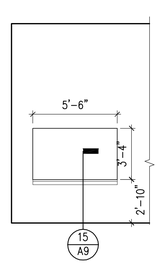

16 A8 ELEV.
1/4"=1'-0"

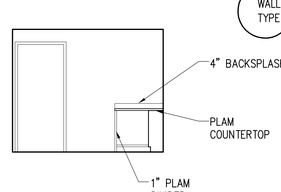

17 A8 ELEV.
1/4"=1'-0"

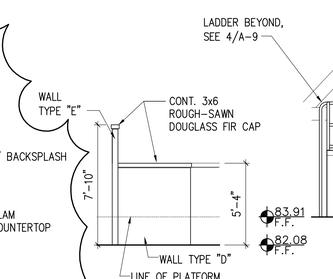

18 A8 ELEV.
1/4"=1'-0"
N.I.C.

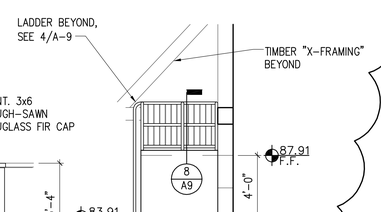

19 A8 ELEV.
1/4"=1'-0"
N.I.C.

Samaha Associates P.C. architects
9990 Lee Highway Suite 350 Fairfax, VA 22030
Phone 703-691-3311 Fax 703-691-3316

Franklin Park Performing And Visual Arts Center

Department of Parks, Recreation & Community Services
Loudoun County Virginia

1 REBID REVISIONS- 4/14/06
2 REBID ADDENDUM #1- 7/17/06

Key plan

Sheet Title:
Equipment Plans & Elevations

Drawing Number. Of __
A8

Issue Date: 4/14/2006
Drawn By: TRS
Checked By: SSS
Project Number: 125200.3