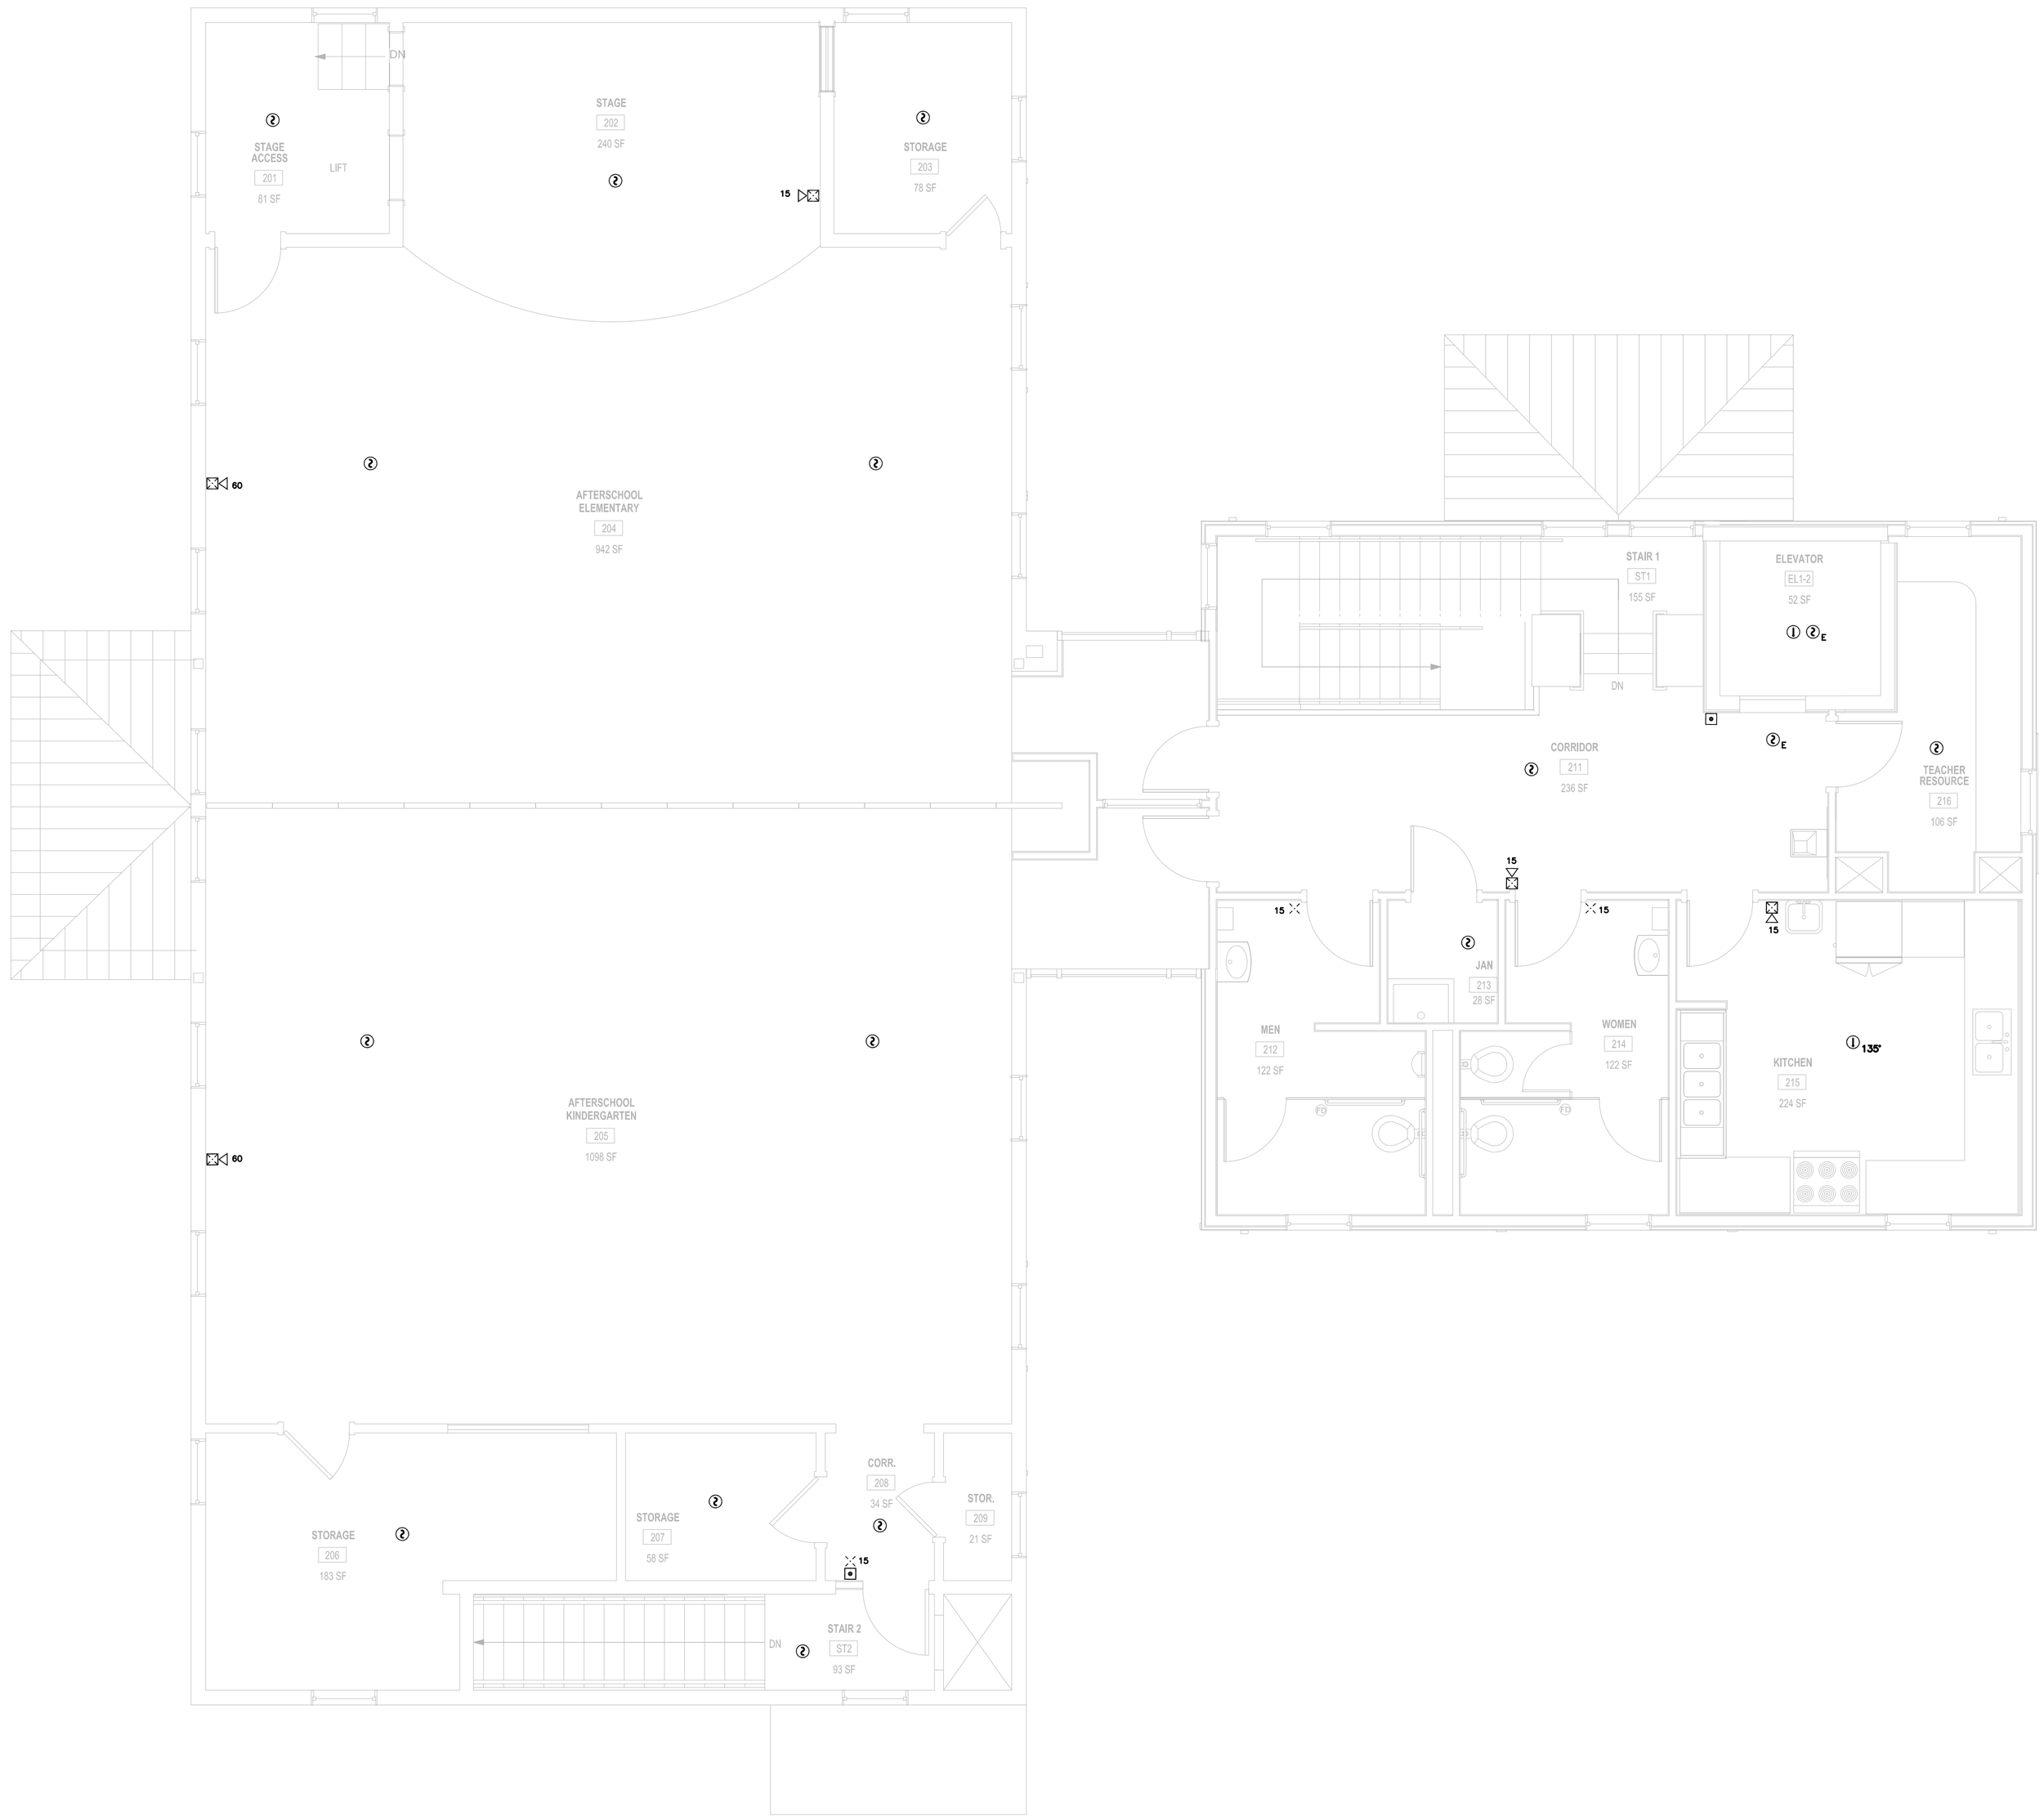

ARCHITECT

bh+a

Bargmann Hendrie + Archetype, Inc.
300 A Street
Boston, MA 02210
617 350-0450 Tel
617 350-0215 Fax
www.bhplus.com

PROJECT NAME

Bluemont Community Center

33846 Snickersville Turnpike
Bluemont, VA

CLIENT

Loudoun County, Virginia Department of Construction and Waste management

211 Gibson Street NW
Leesburg, VA 20176
(703) 737-8998 tel
(703) 771-5097 fax

PROJECT TEAM

Civil/ Landscape:
William H. Gordon Associates, Inc.
44084 Riverside Pkwy, Suite 100
Leesburg, VA 20176
703-729-9009 tel

Structural:
Linton Engineering, Inc.
8229 Boone Boulevard
Vienna, VA 22182
571-323-0320 tel

Plumbing/ Fire Protection/ Mechanical/ Electrical:
Landmark Facilities Group
252 East Avenue
Norwalk, CT 06855
203-866-4626 tel

REVISIONS

1
2
3
4
5
DATE

DRAWING TITLE

Second Floor Fire Alarm Plan

DRAWING INFORMATION

August 20, 2010
DATE OF ISSUE
Bid Documents
DESCRIPTION
1/4" = 1'-0"
SCALE
NC
DRAWN BY
PROJECT #
FILE NAME

DRAWING NUMBER

FA-102

Copyright BH+A, Inc.