S3E Klingemann

S3E Klingemann, Inc.
8001 Braddock Road
Suite 200
Springfield, Virginia 22151
Phone: (703) 978-0100
Fax: (703) 978-6038

Project: LC EMERGENCY HOMELESS SHELTER **Sketch #:** SKE102.01

Description: ADDENDUM #1

Date: 9/11/2008 **Scale:** 1/8" = 1'-0" **Ref. Dwg:** E102

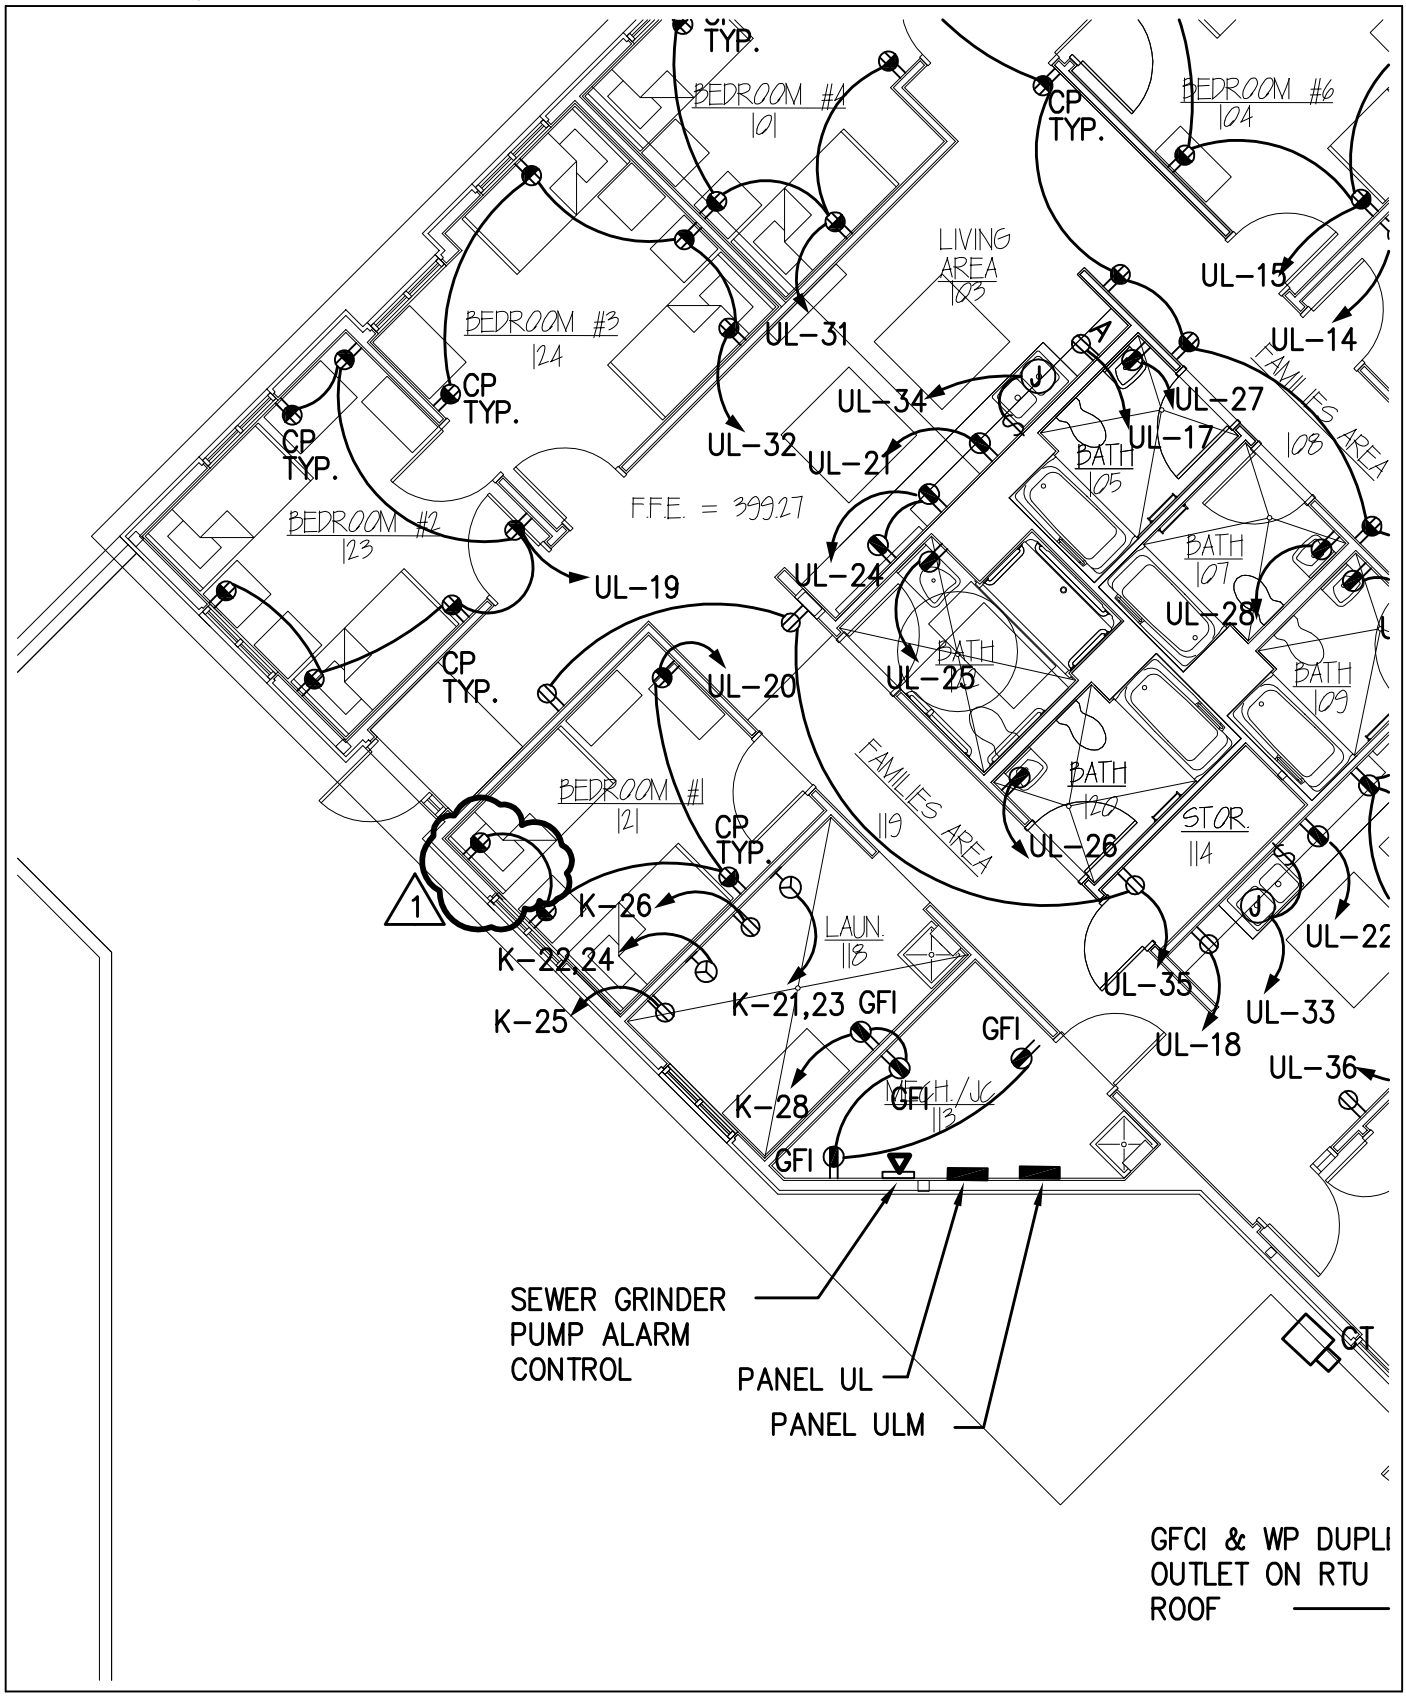

S3EK PROJECT NO: 07180.01