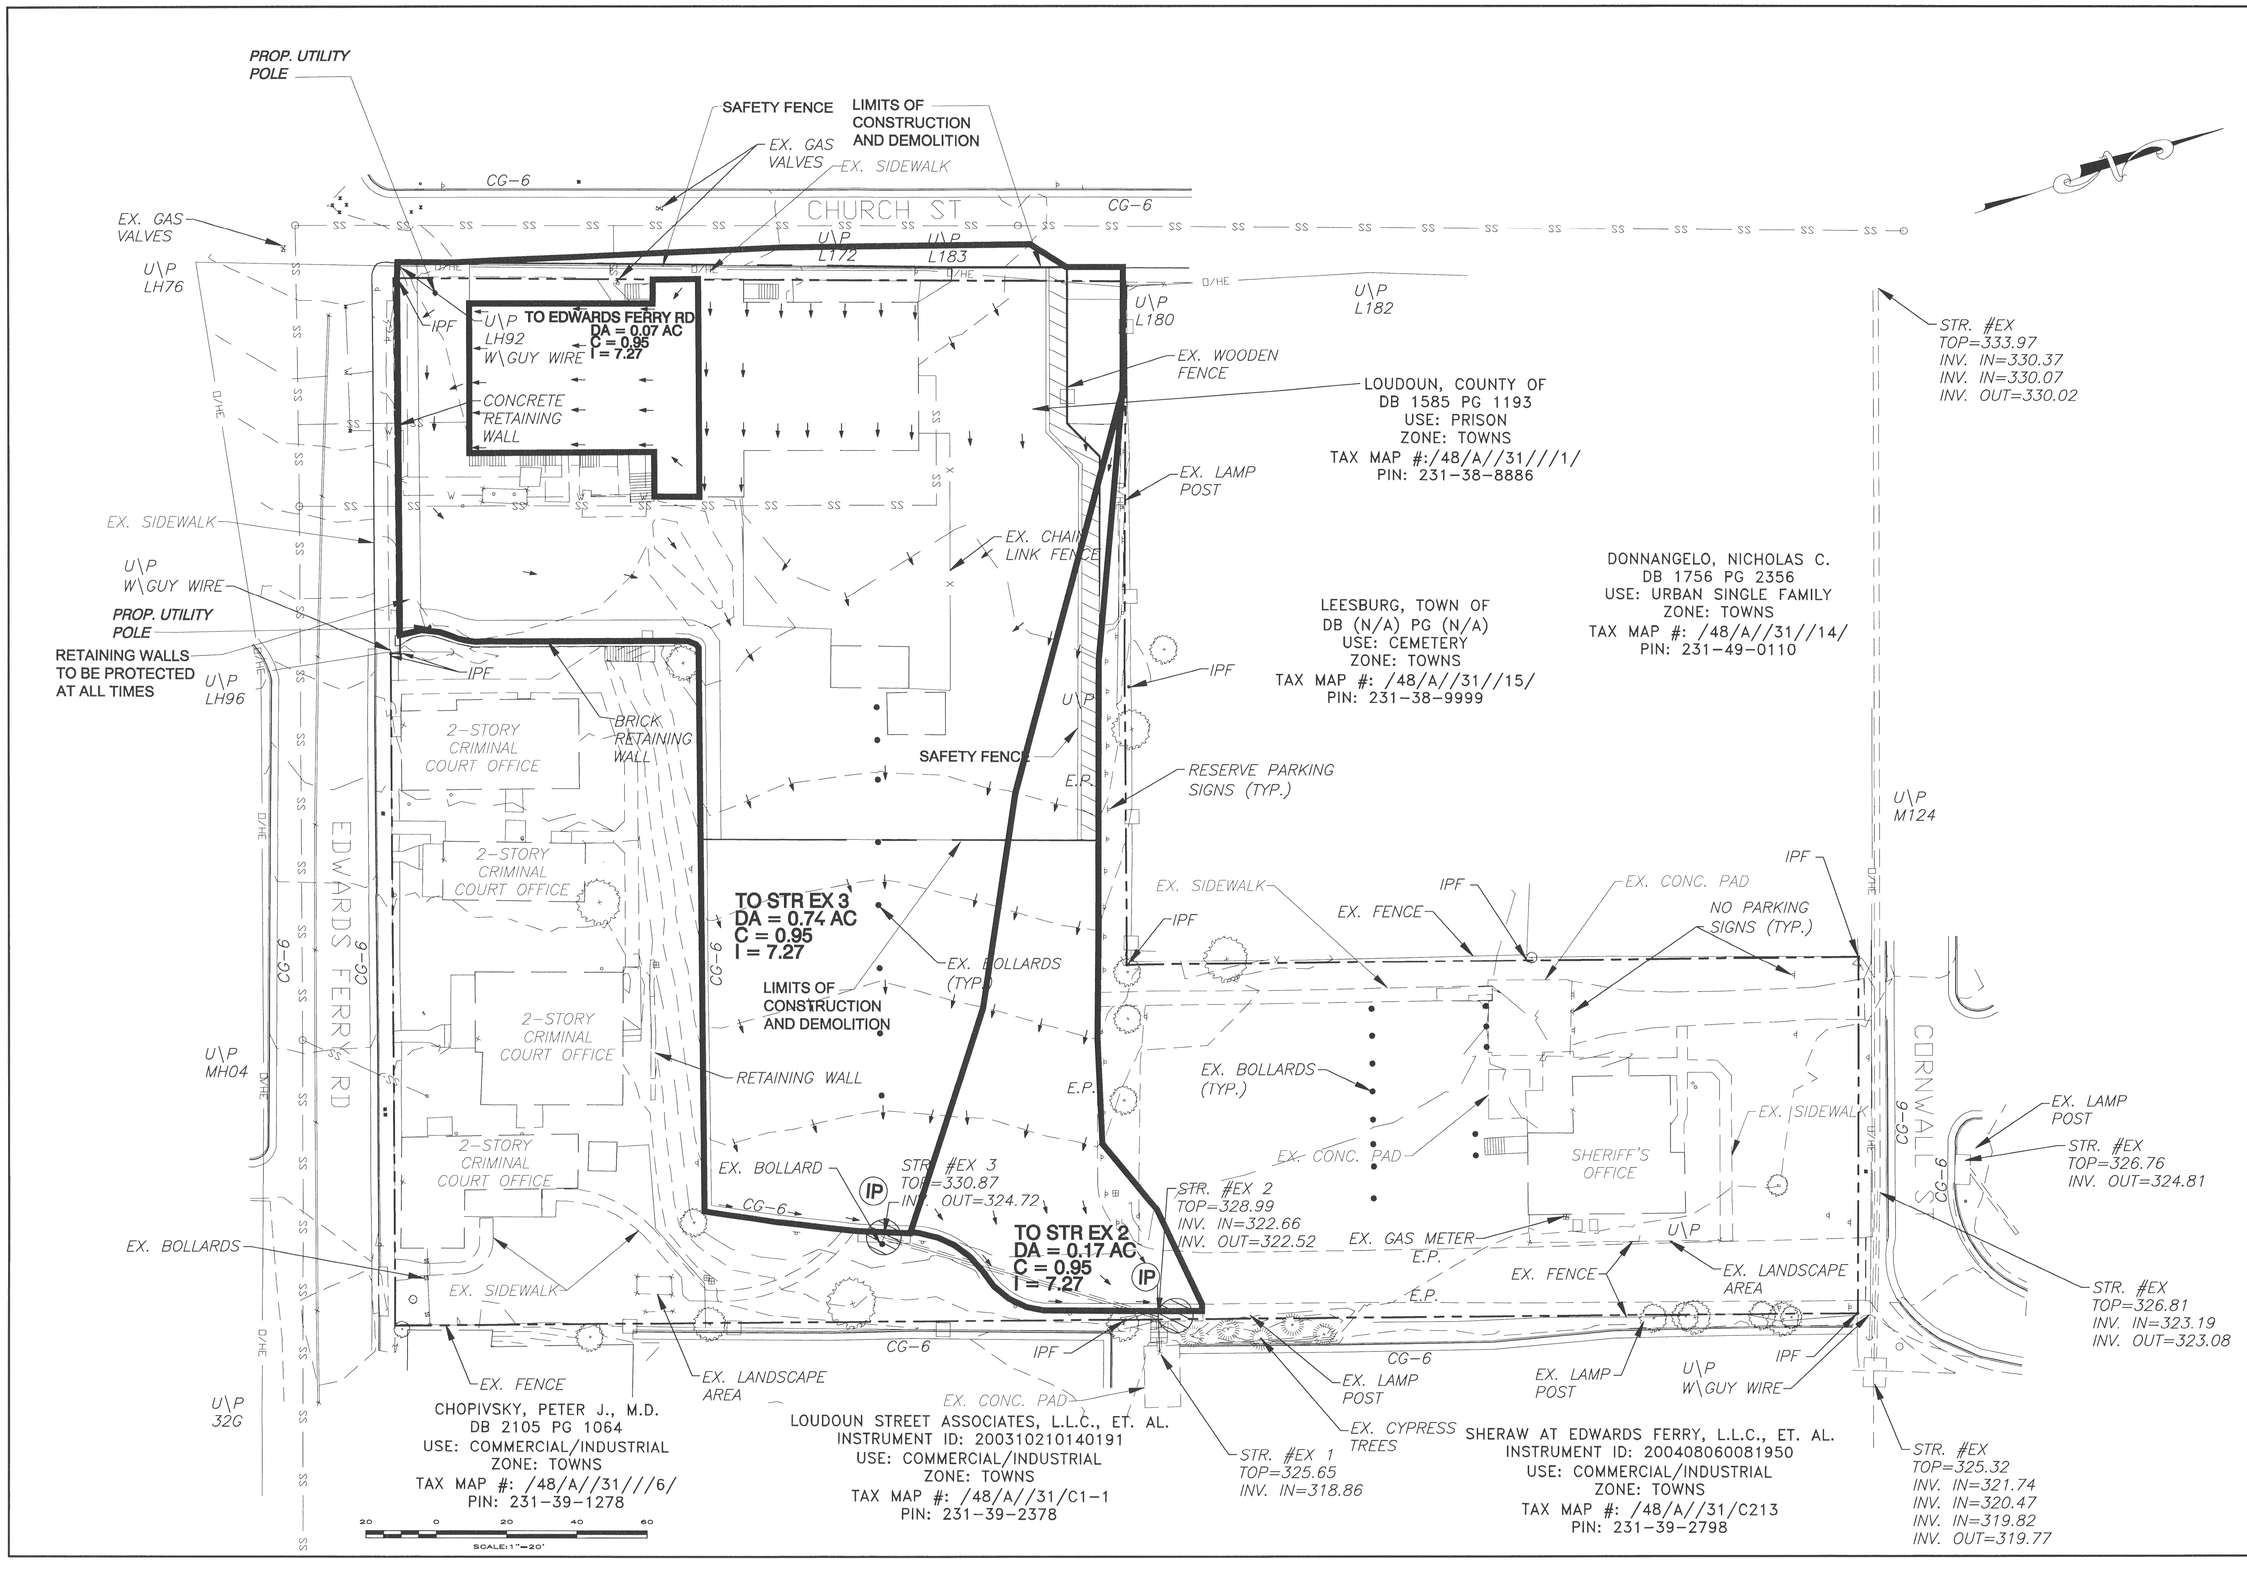

Rev. #	Description	Date

Date: 10/05/2007
Cadd File no.: C-2.DWG
Job no.:
Scale: 1"= 20'

Designed by
Drawn by
Checked by

PROFESSIONAL SEAL

LOUDOUN COUNTY ADULT DETENTION CENTER
LEESBURG, VIRGINIA

EROSION & SEDIMENT CONTROL PLAN PHASE I

Drawing Number:
C-2