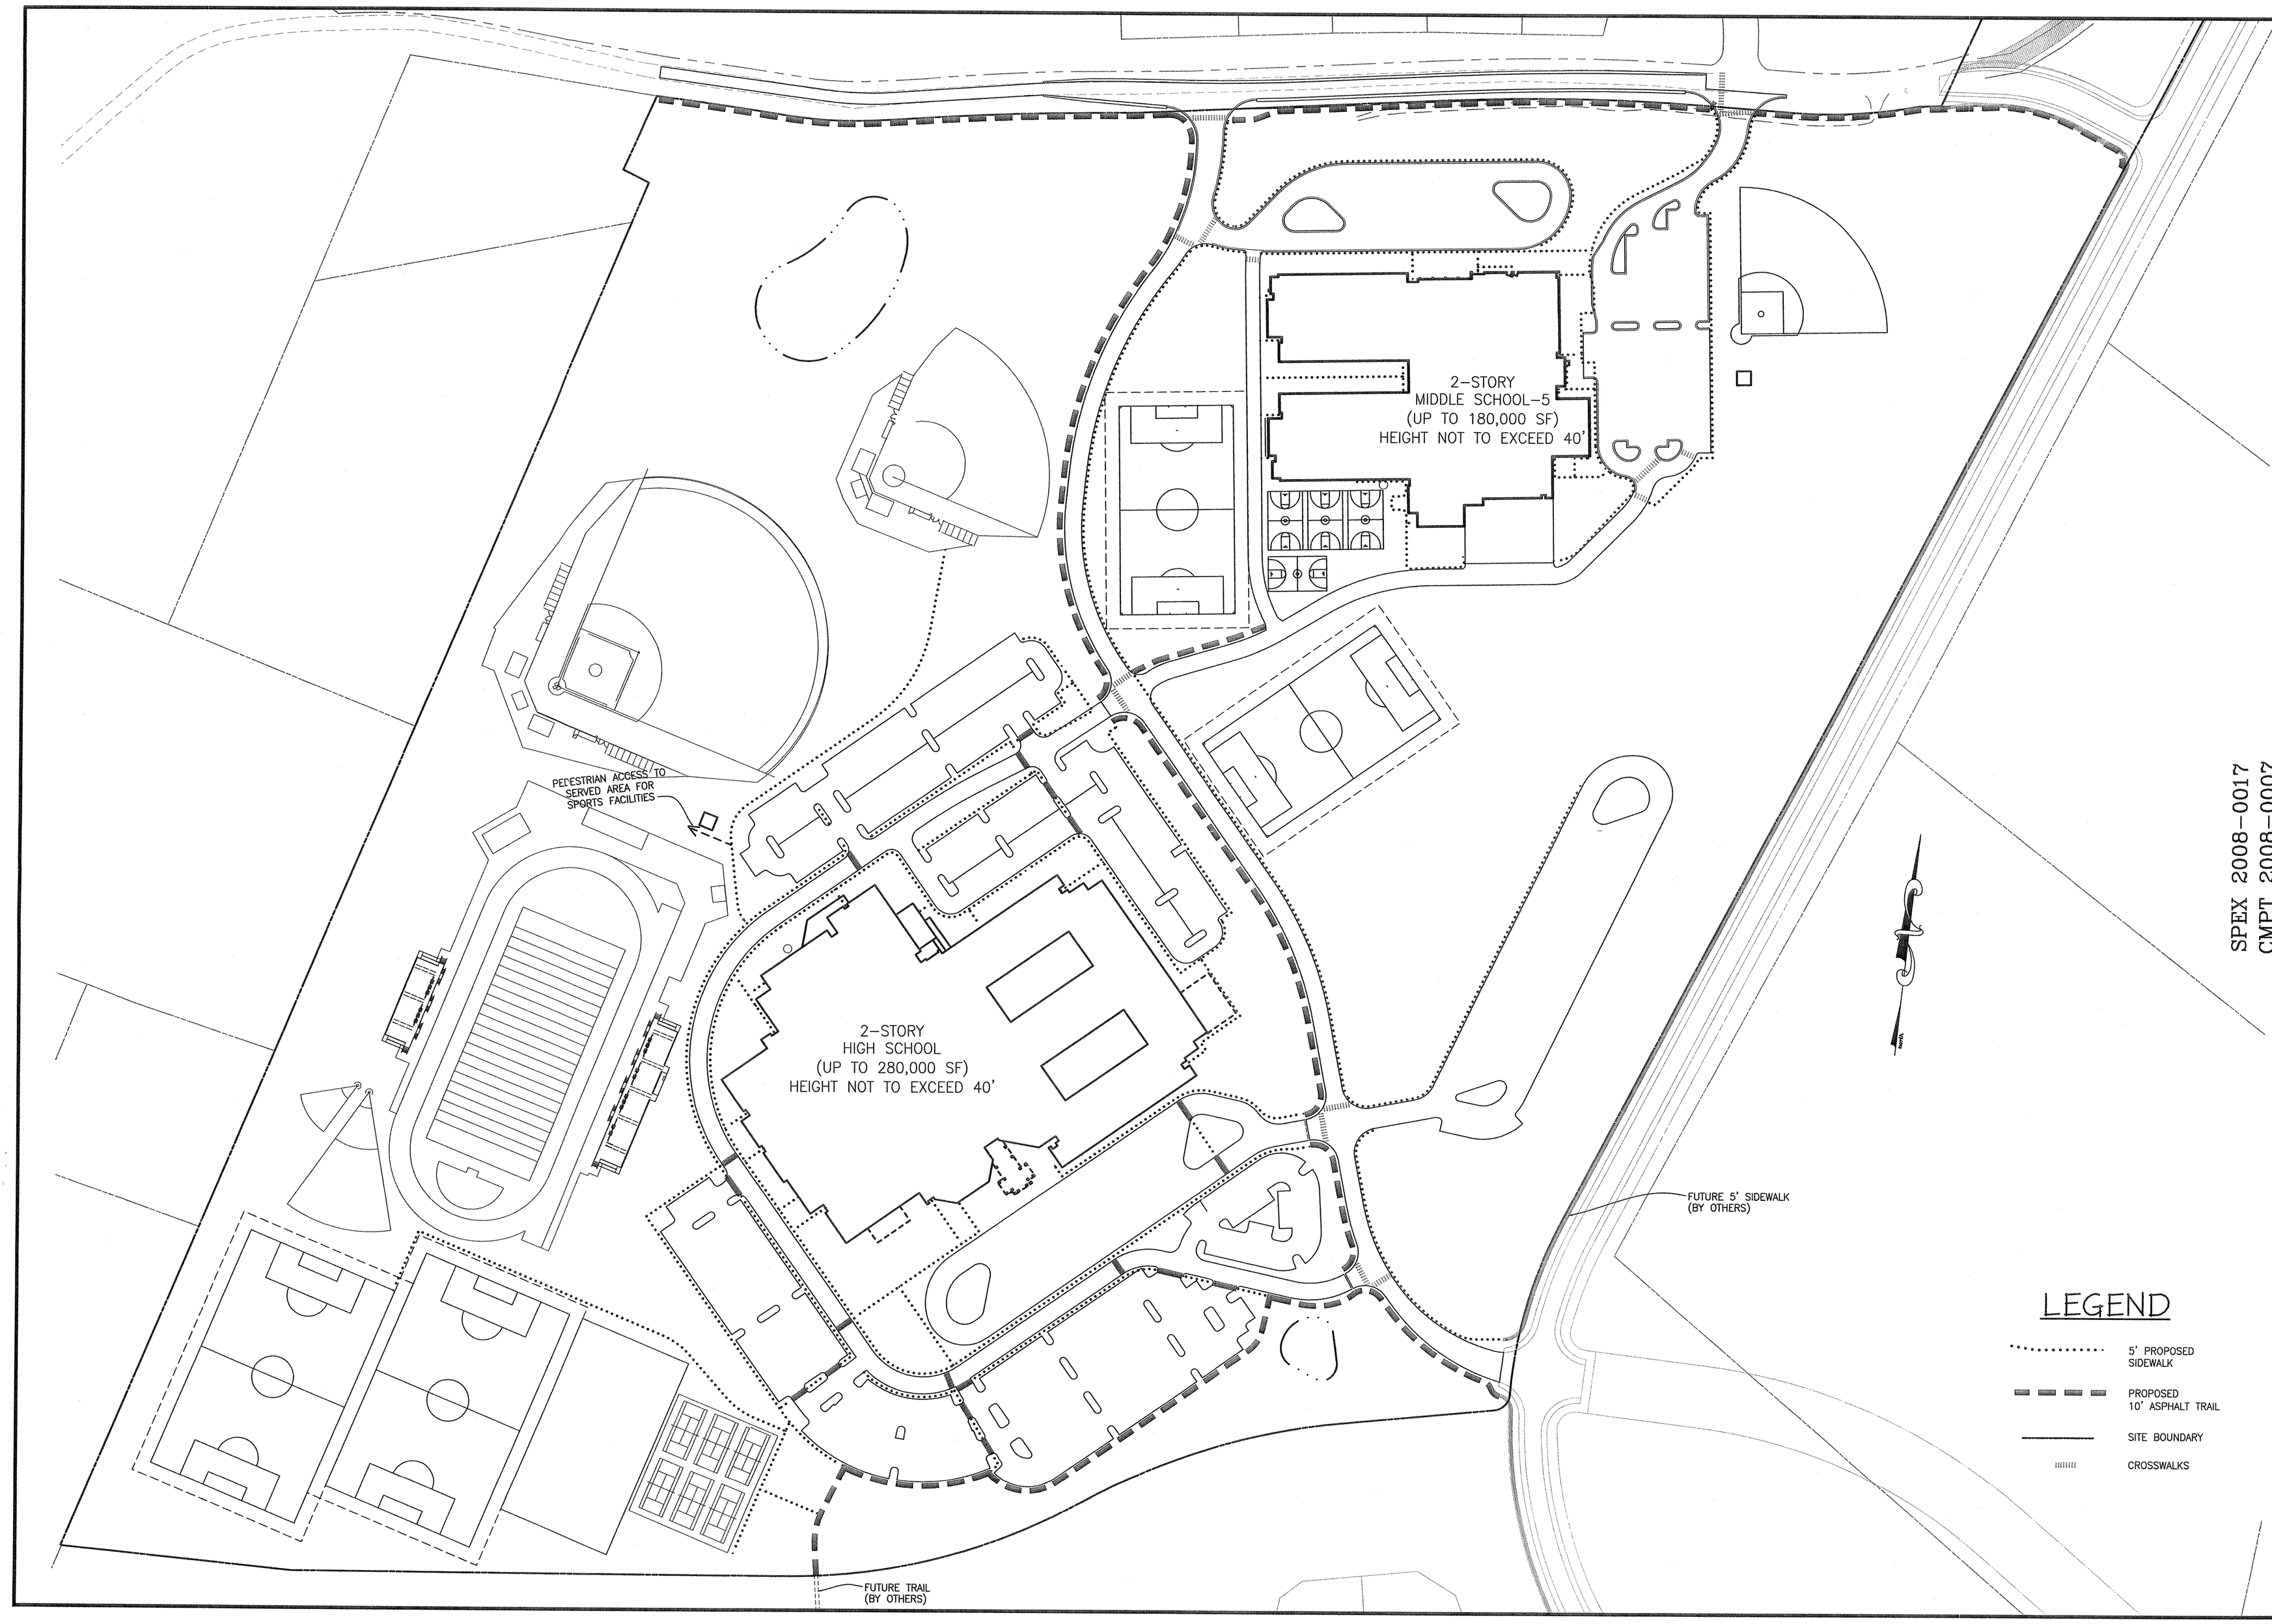

SPEX 2008-0017
CMPT 2008-0007

PEDESTRIAN CIRCULATION PLAN

LOUDOUN CO. PUBLIC SCHOOLS
LENAH ROAD PROPERTY

COMMISSION PERMIT AND SPECIAL EXCEPTION PLAN
DULLES ELECTION DISTRICT LOUDOUN COUNTY, VIRGINIA

Bowman CONSULTING

Bowman Consulting Group, Ltd.
101 South Street, S. E.
Leesburg, Virginia 20175
Phone: (703) 443-2400
Fax: (703) 443-2425
www.bowmanconsulting.com
© Bowman Consulting Group, Ltd.

PLAN STATUS	
6/04/08	1ST REF. COMMENTS
8/06/08	RESUBMISSION
9/03/08	ADDRESS ERT COMMENTS
DATE	DESCRIPTION

SMP	SYZ	MWB
DESIGN	DRAWN	CHKD

SCALE H: 1"=100' V:

JOB No. 3486-02-001

DATE FEB. 14, 2008

FILE No. 3486-D-ZP-001

SHEET 5 OF 5

Cad file name: P:\3486 - LCPS - Lenah Road\3486-02-001 (PLN)\Planning\SPEX\3-pedestrian vehicular.dwg