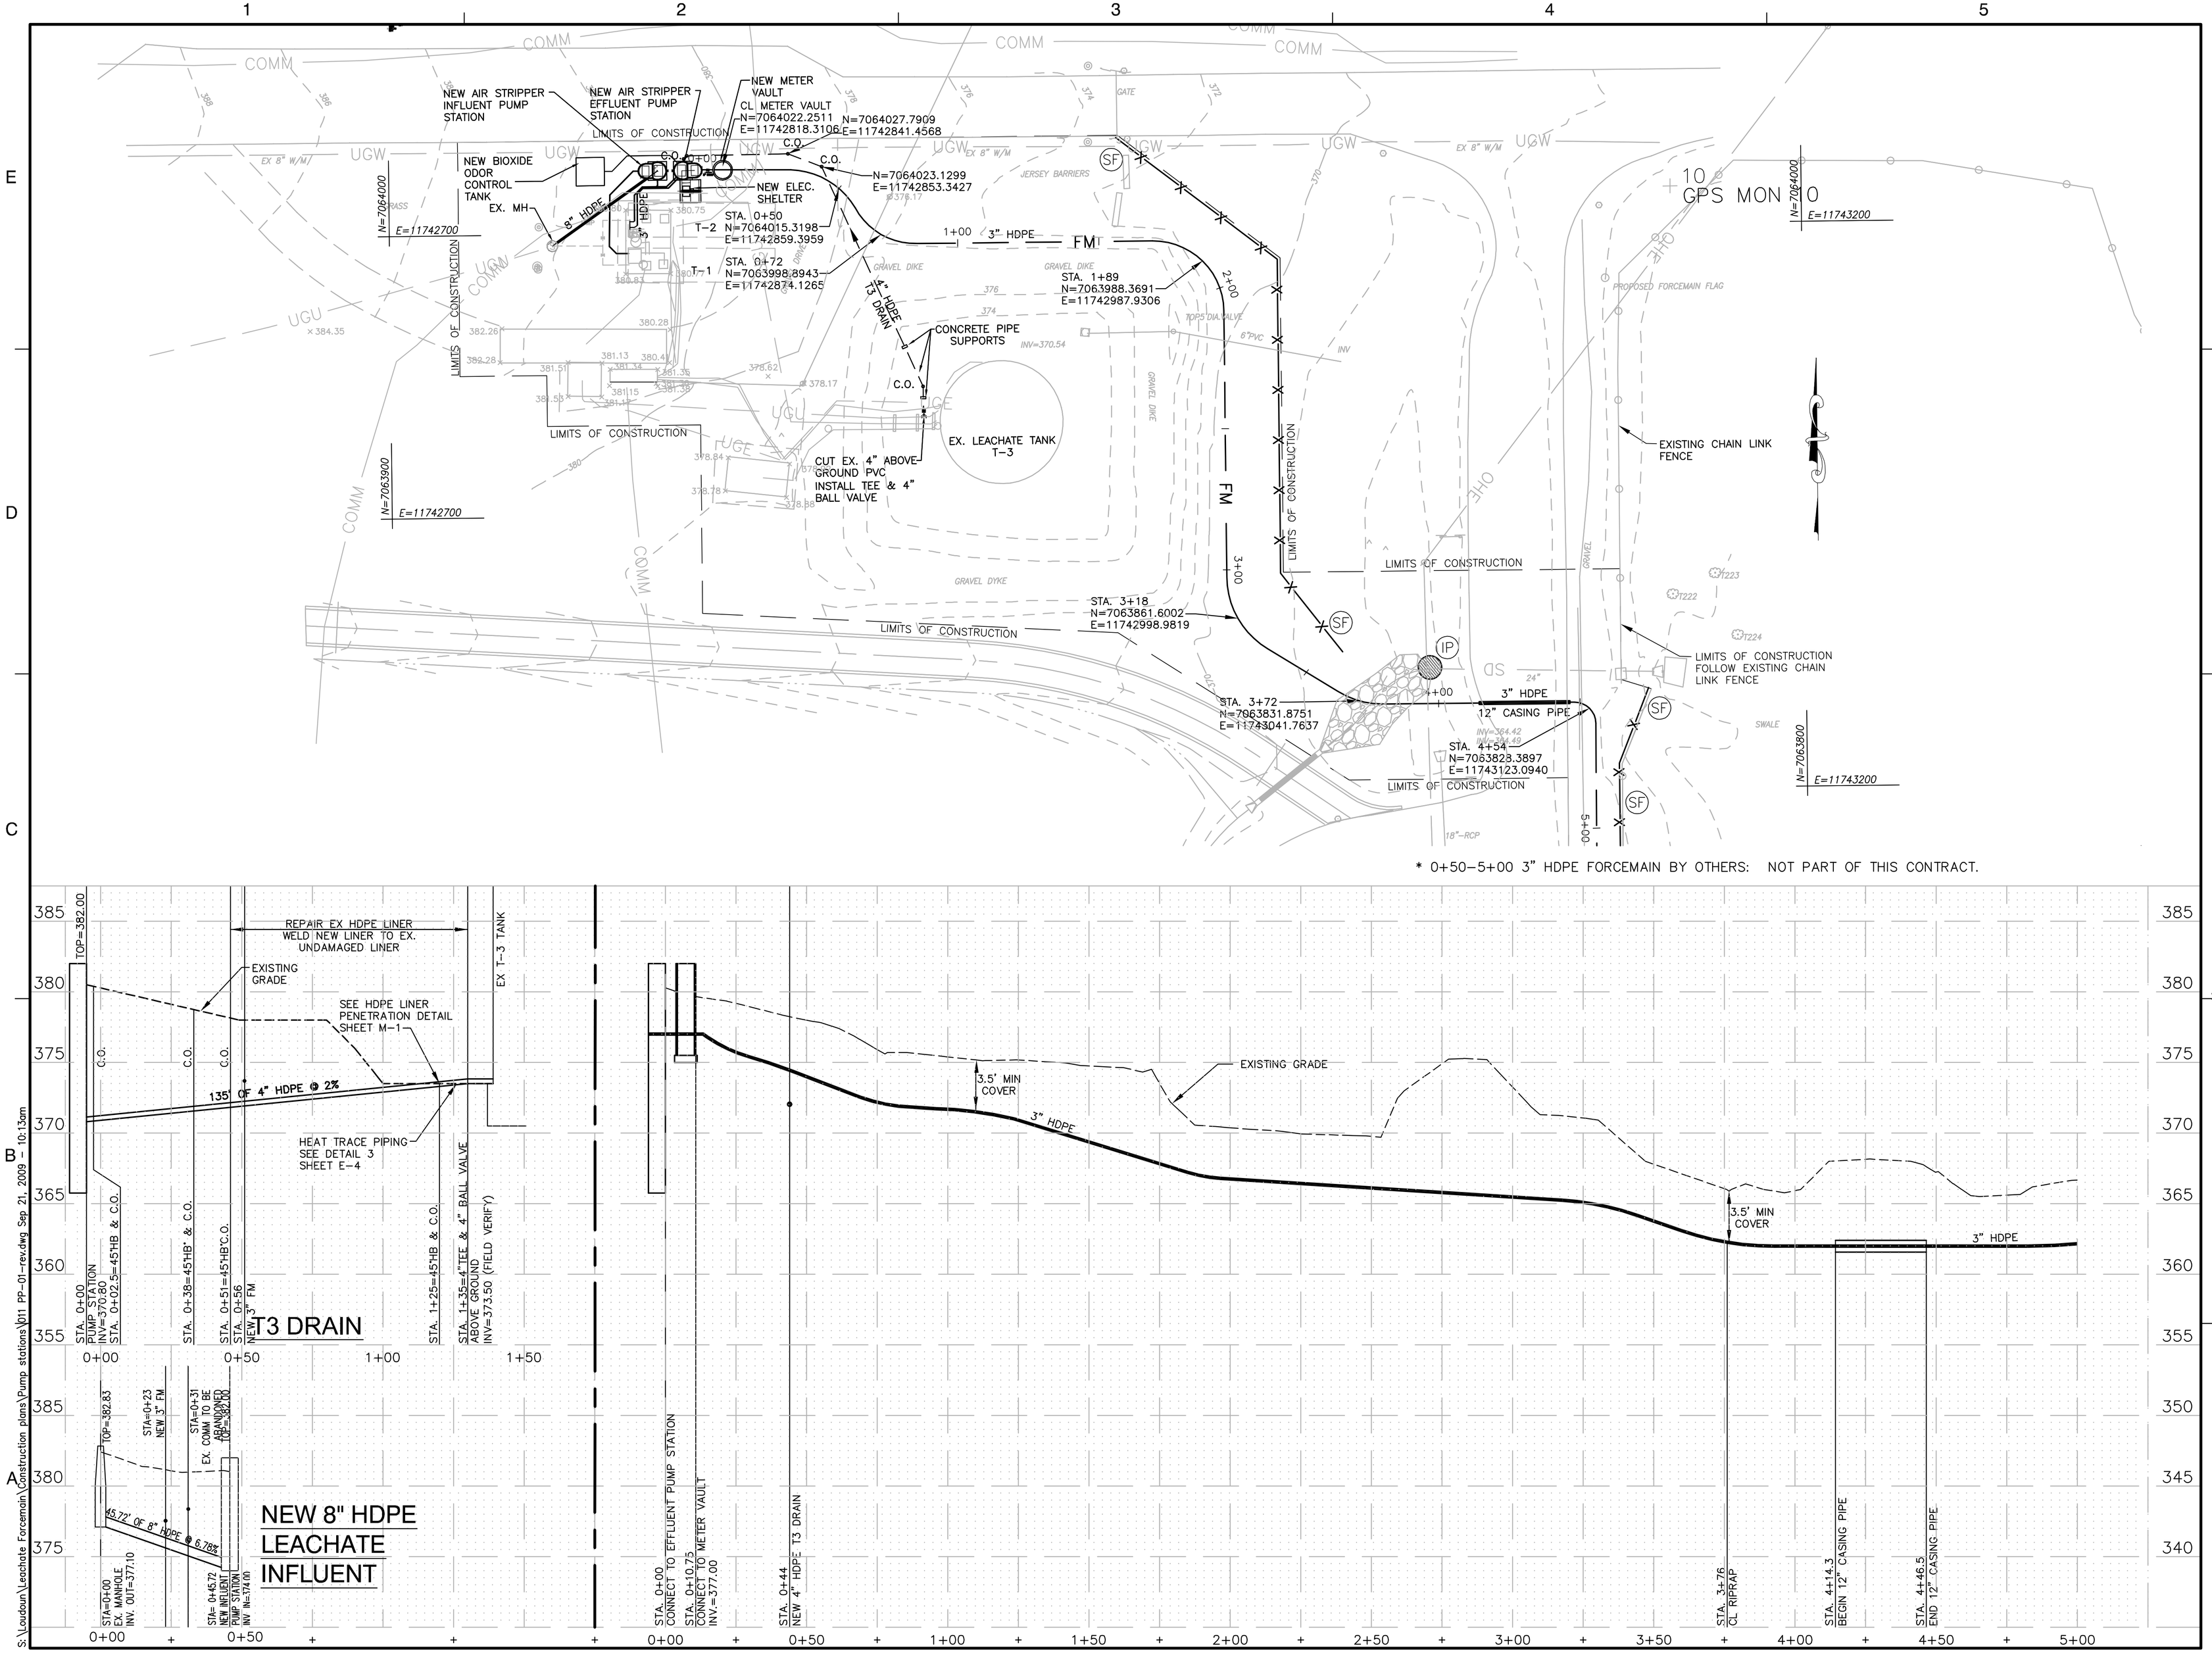

S:\Loudoun\Leachate Forcemain\Construction plans\Pump stations\011 PP-01-rev.dwg Sep 21, 2009 - 10:13am

Dewberry

Dewberry & Davis LLC
8401 ARLINGTON BLVD.
FAIRFAX, VA 22031
PHONE: 703.849.0100
FAX: 703.849.0118

LOUDOUN COUNTY SOLID WASTE MANAGEMENT FACILITY

LEACHATE PUMP STATIONS & FORCE MAIN

LOUDOUN COUNTY, VIRGINIA

SEAL

COMMONWEALTH OF VIRGINIA
JEFFREY B. CHAPIN
Lic. No.9519
4/10/09
PROFESSIONAL ENGINEER

SCALE

HORZON.-SCALE: 1"=25'-0"
25 0 25 50

VERT.-SCALE: 1"=5'-0"
5 0 5 10

No.	DATE	BY	Description

REVISIONS

DRAWN BY	YR
APPROVED BY	ARM
CHECKED BY	JBC
DATE	4/7/09

TITLE

FM
PLAN & PROFILE
*STA 0+00 TO STA 5+00

PROJECT NO. 50006147

PP-01

SHEET NO. 11 OF 12