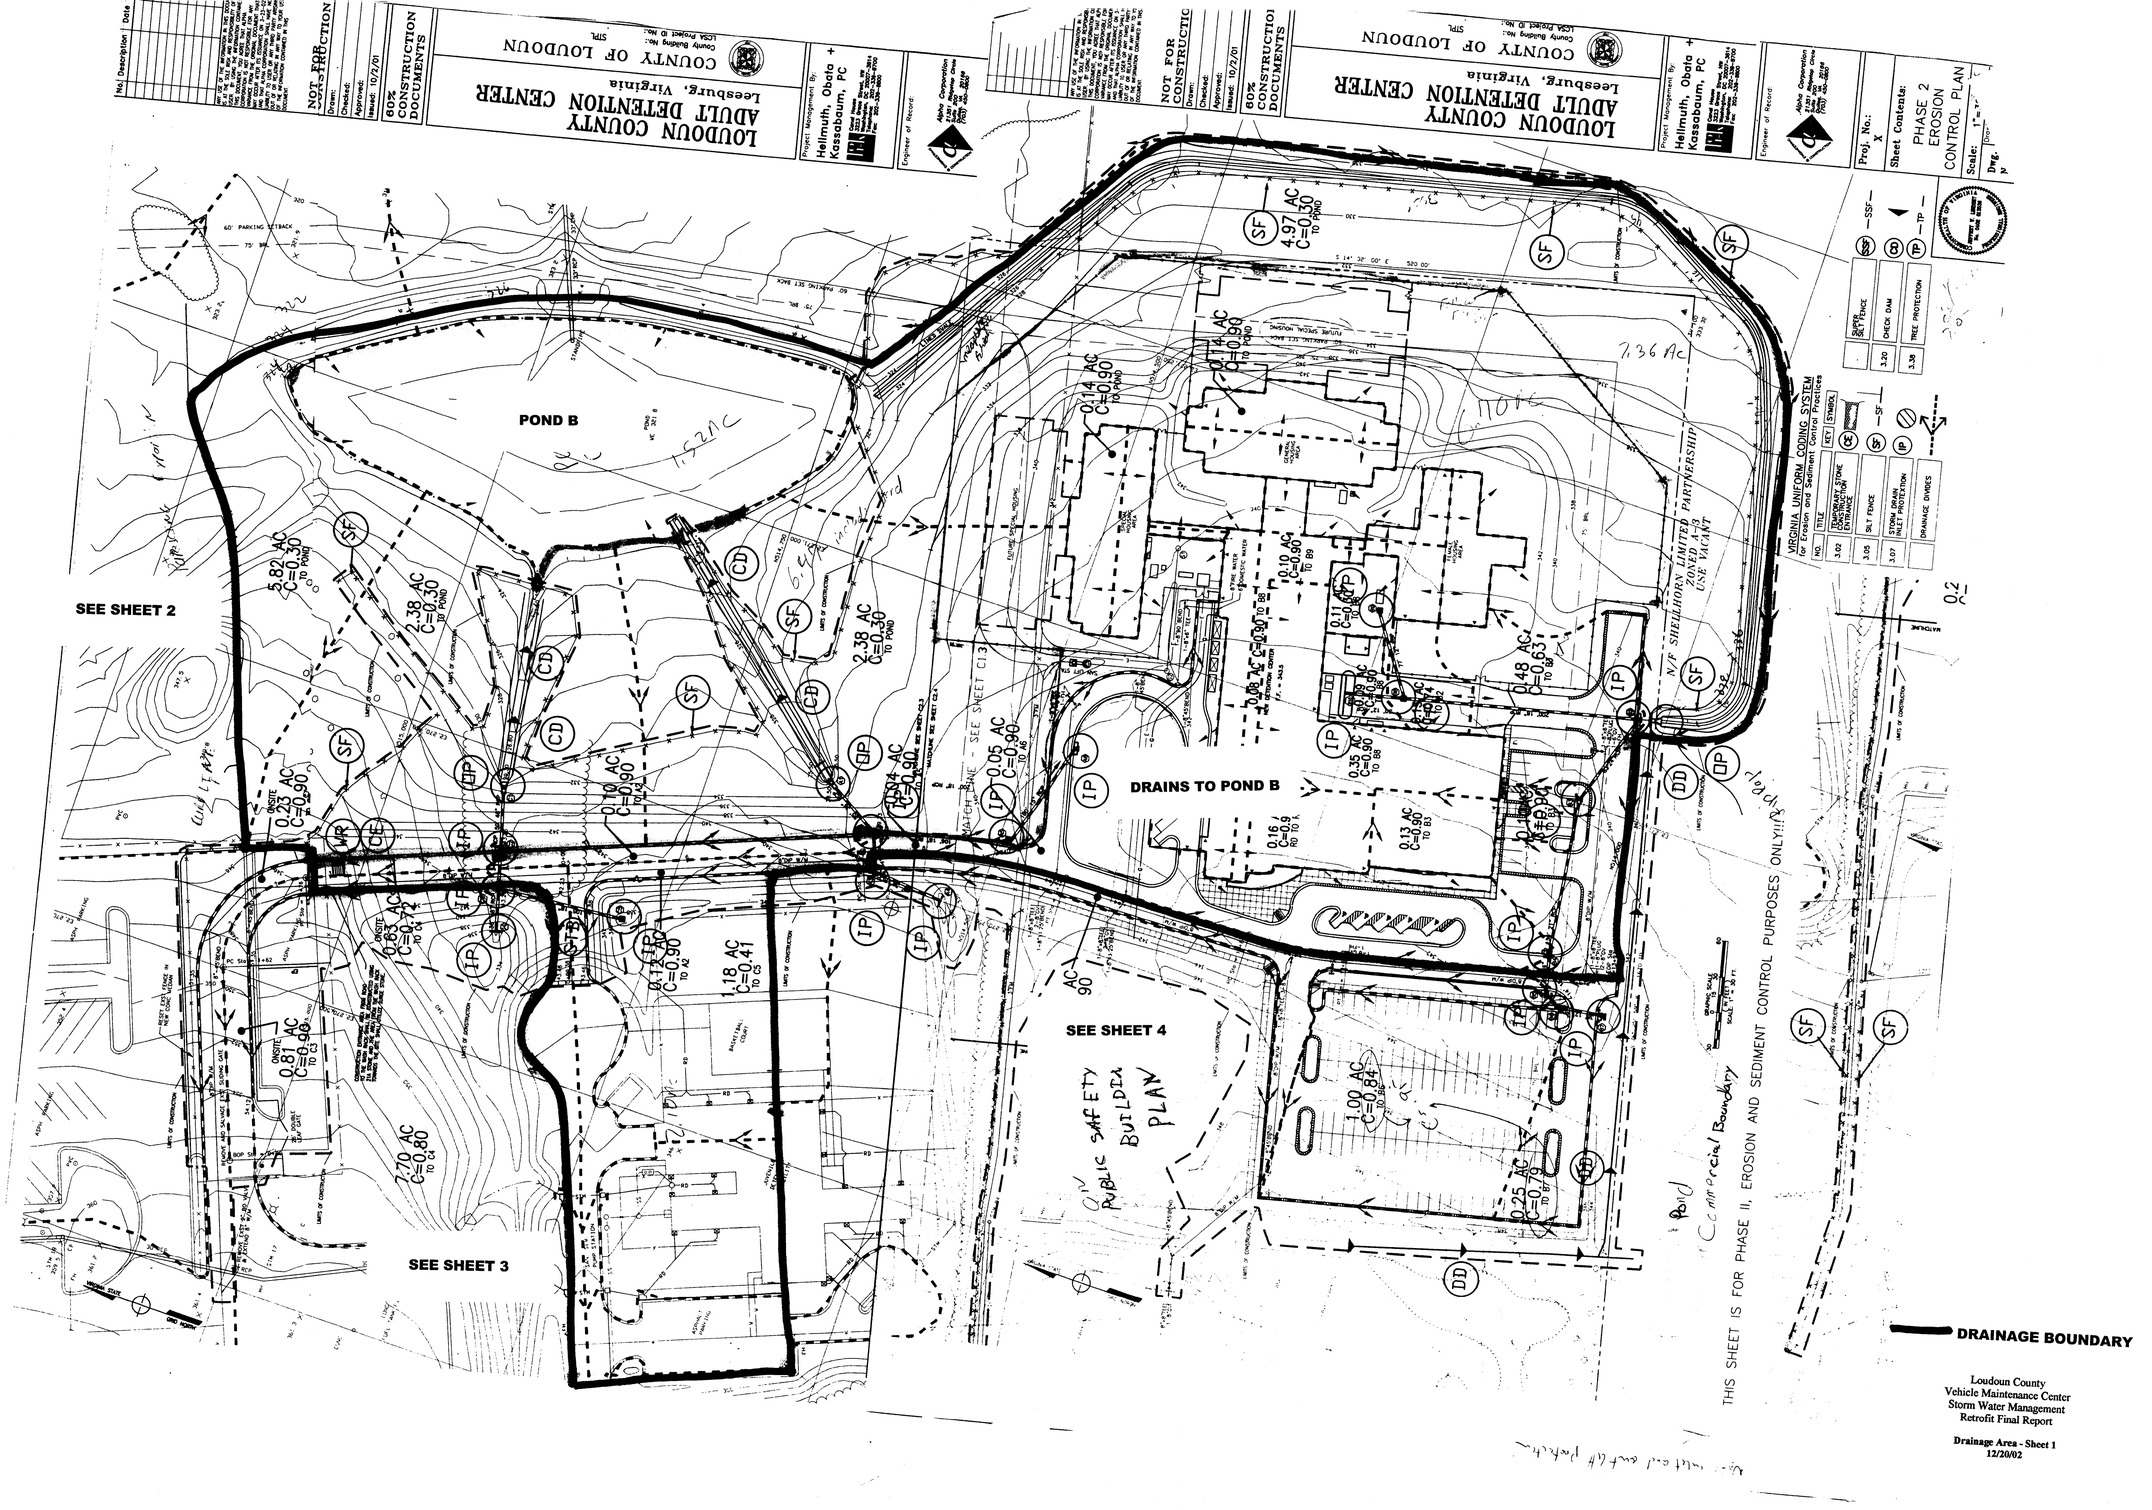
LOUDOUN COUNTY
ADULT DETENTION CENTER
Leesburg, Virginia
COUNTY OF LOUDOUN
NOT FOR CONSTRUCTION
60% CONSTRUCTION DOCUMENTS
Project Management By: Hellmuth, Obata + Kassabaum, PC
Engineer of Record: Alpha Corporation
Issued: 10/2/01
Proj. No.: X
Sheet Contents: PHASE 2 EROSION CONTROL PLAN
Scale: 1"=
Dwg. N
VIRGINIA UNIFORM CODING SYSTEM for Erosion and Sediment Control Practices
NO. TITLE KEY SYMBOL
3.02 TEMPORARY STONE CONSTRUCTION ENTRANCE
3.05 SILT FENCE
3.07 STORM DRAIN INLET PROTECTION
DRAINAGE DIVIDES
SUPER SILT FENCE
3.20 CHECK DAM
3.38 TREE PROTECTION
POND B
DRAINS TO POND B
SEE SHEET 2
SEE SHEET 3
SEE SHEET 4
N/F SHELLHORN LIMITED PARTNERSHIP ZONED A-3 USE VACANT
PUBLIC SAFETY BUILDING PLAN
Commercial Boundary
THIS SHEET IS FOR PHASE II, EROSION AND SEDIMENT CONTROL PURPOSES ONLY!!!
DRAINAGE BOUNDARY
Loudoun County
Vehicle Maintenance Center
Storm Water Management
Retrofit Final Report
Drainage Area - Sheet 1
12/20/02