EXHIBIT FOR NOVEC CONDUIT INSTALLATION
PHILLIP A. BOLEN MEMORIAL PARK
LOUDOUN COUNTY, VIRGINIA
APRIL 2010

CHESTER ENGINEERS
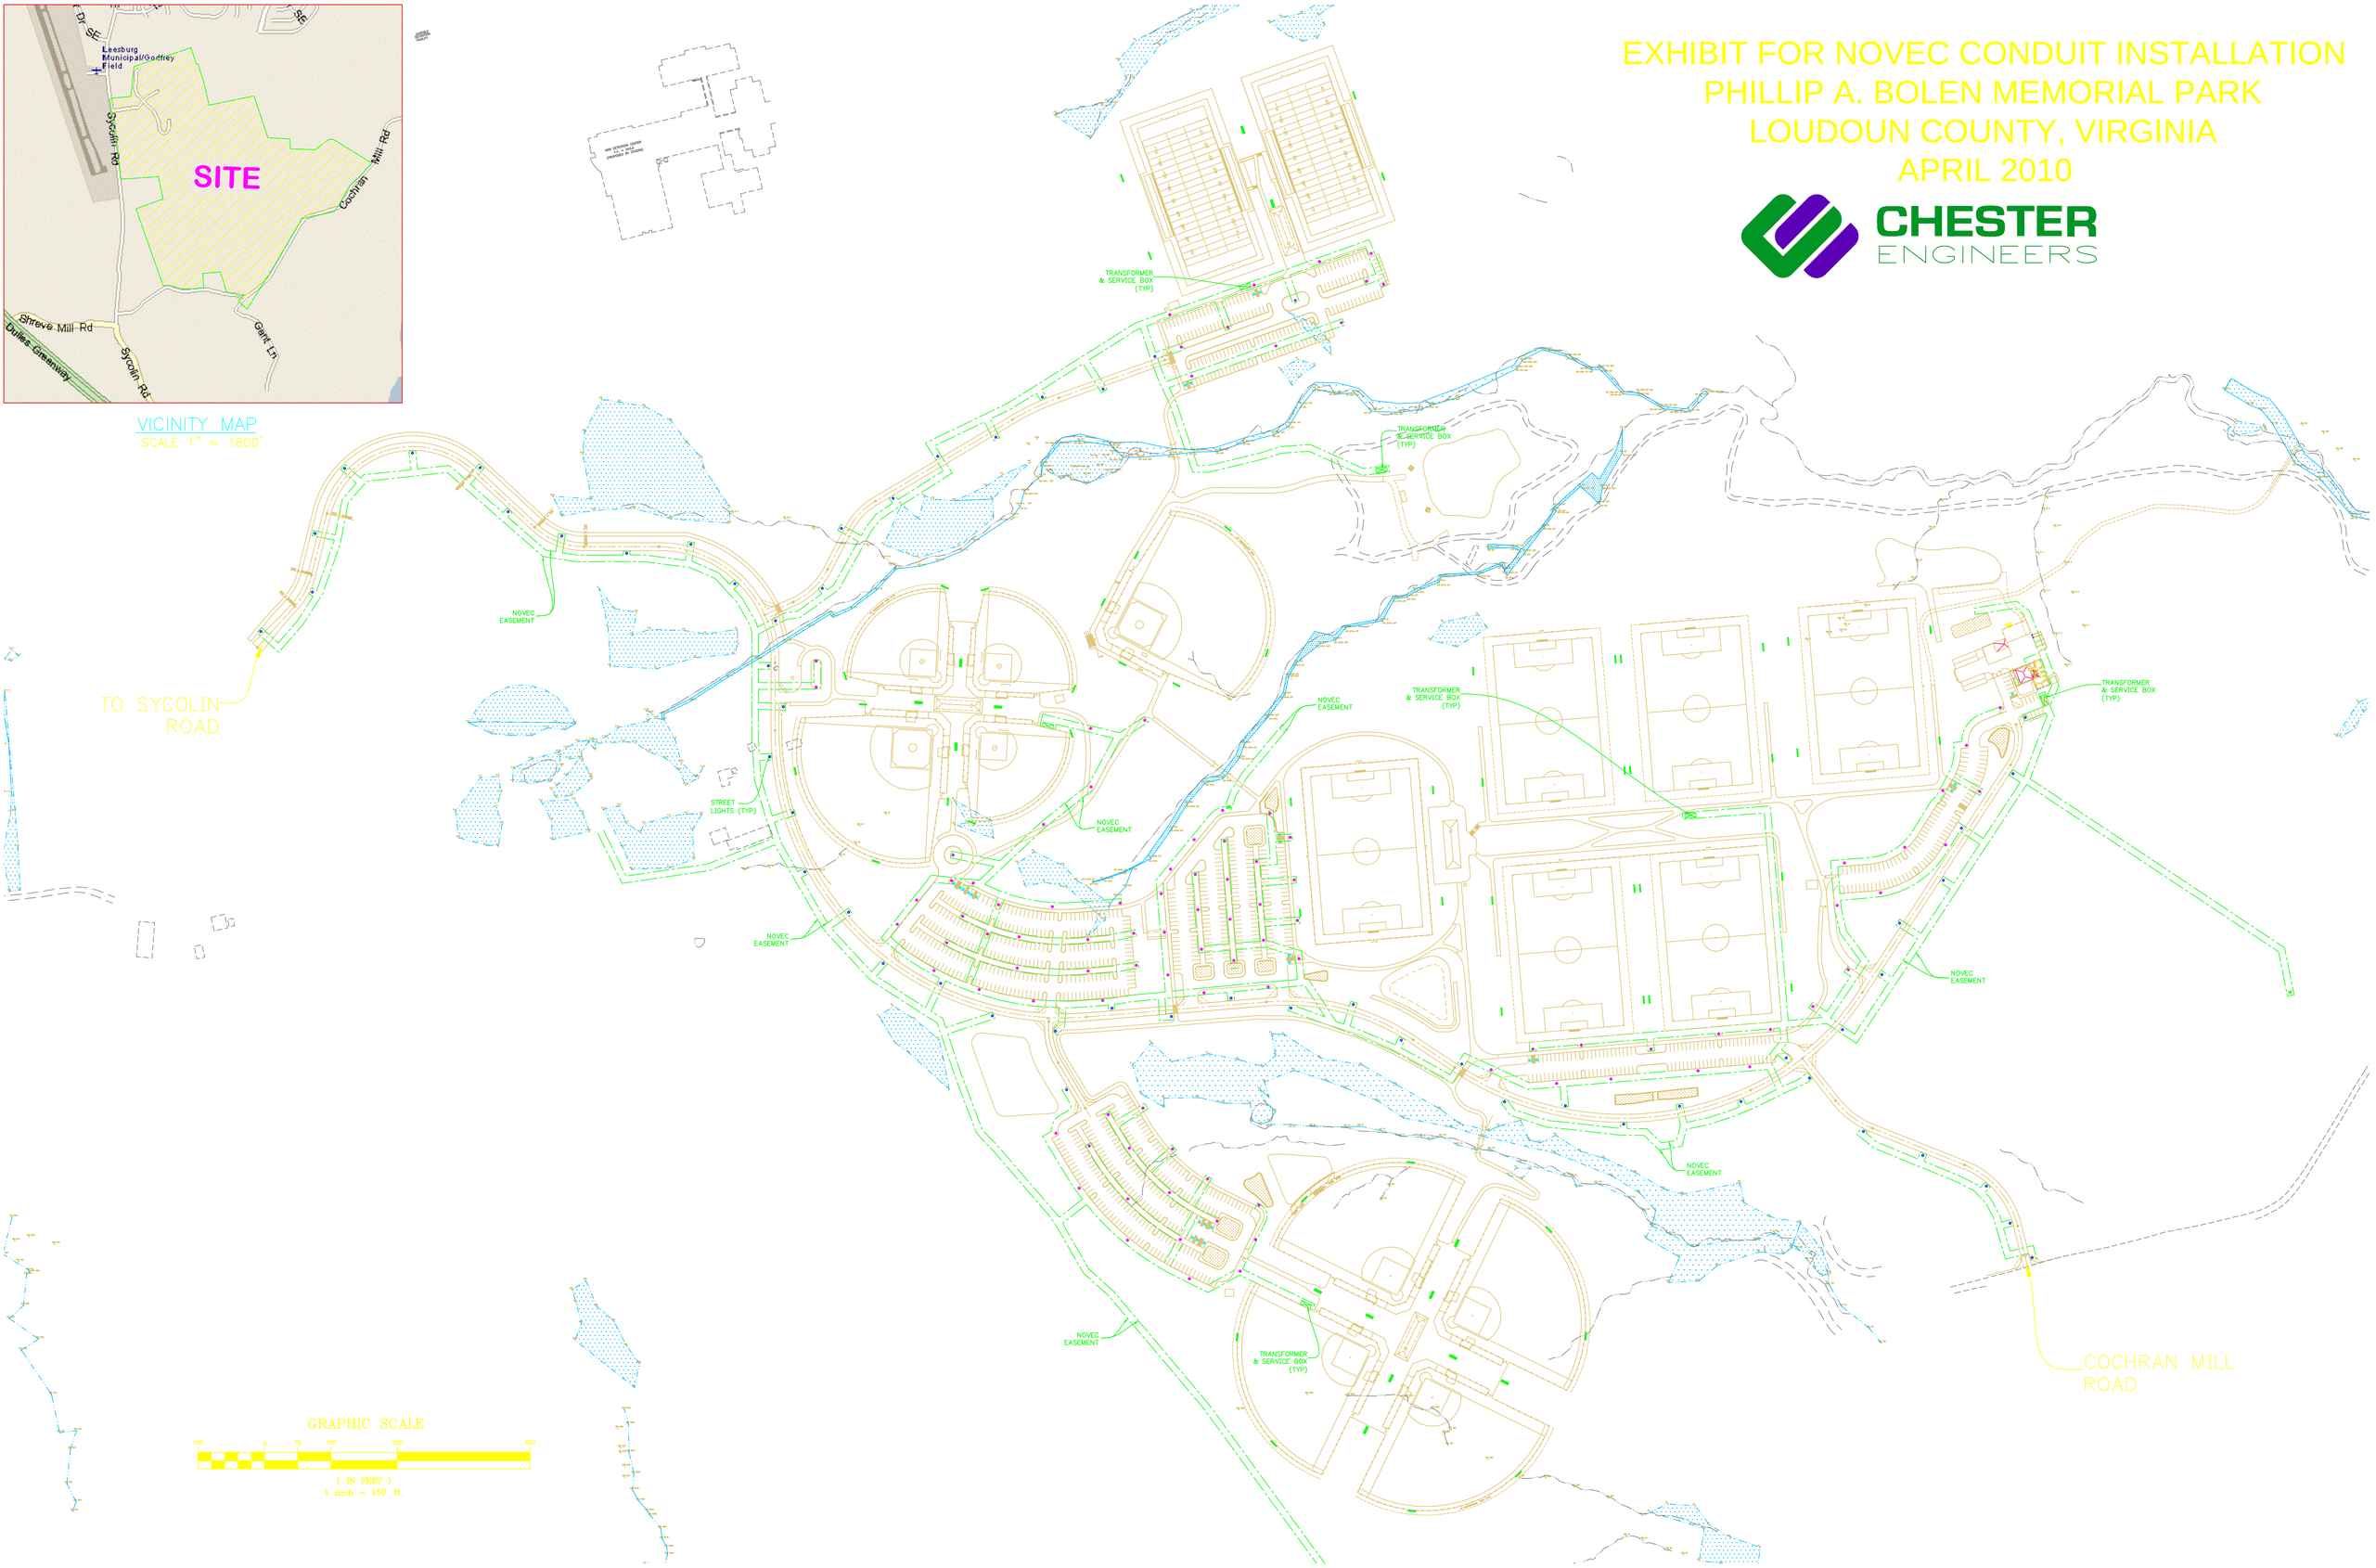
VICINITY MAP
SCALE 1" = 1800'