FRONT VIEW

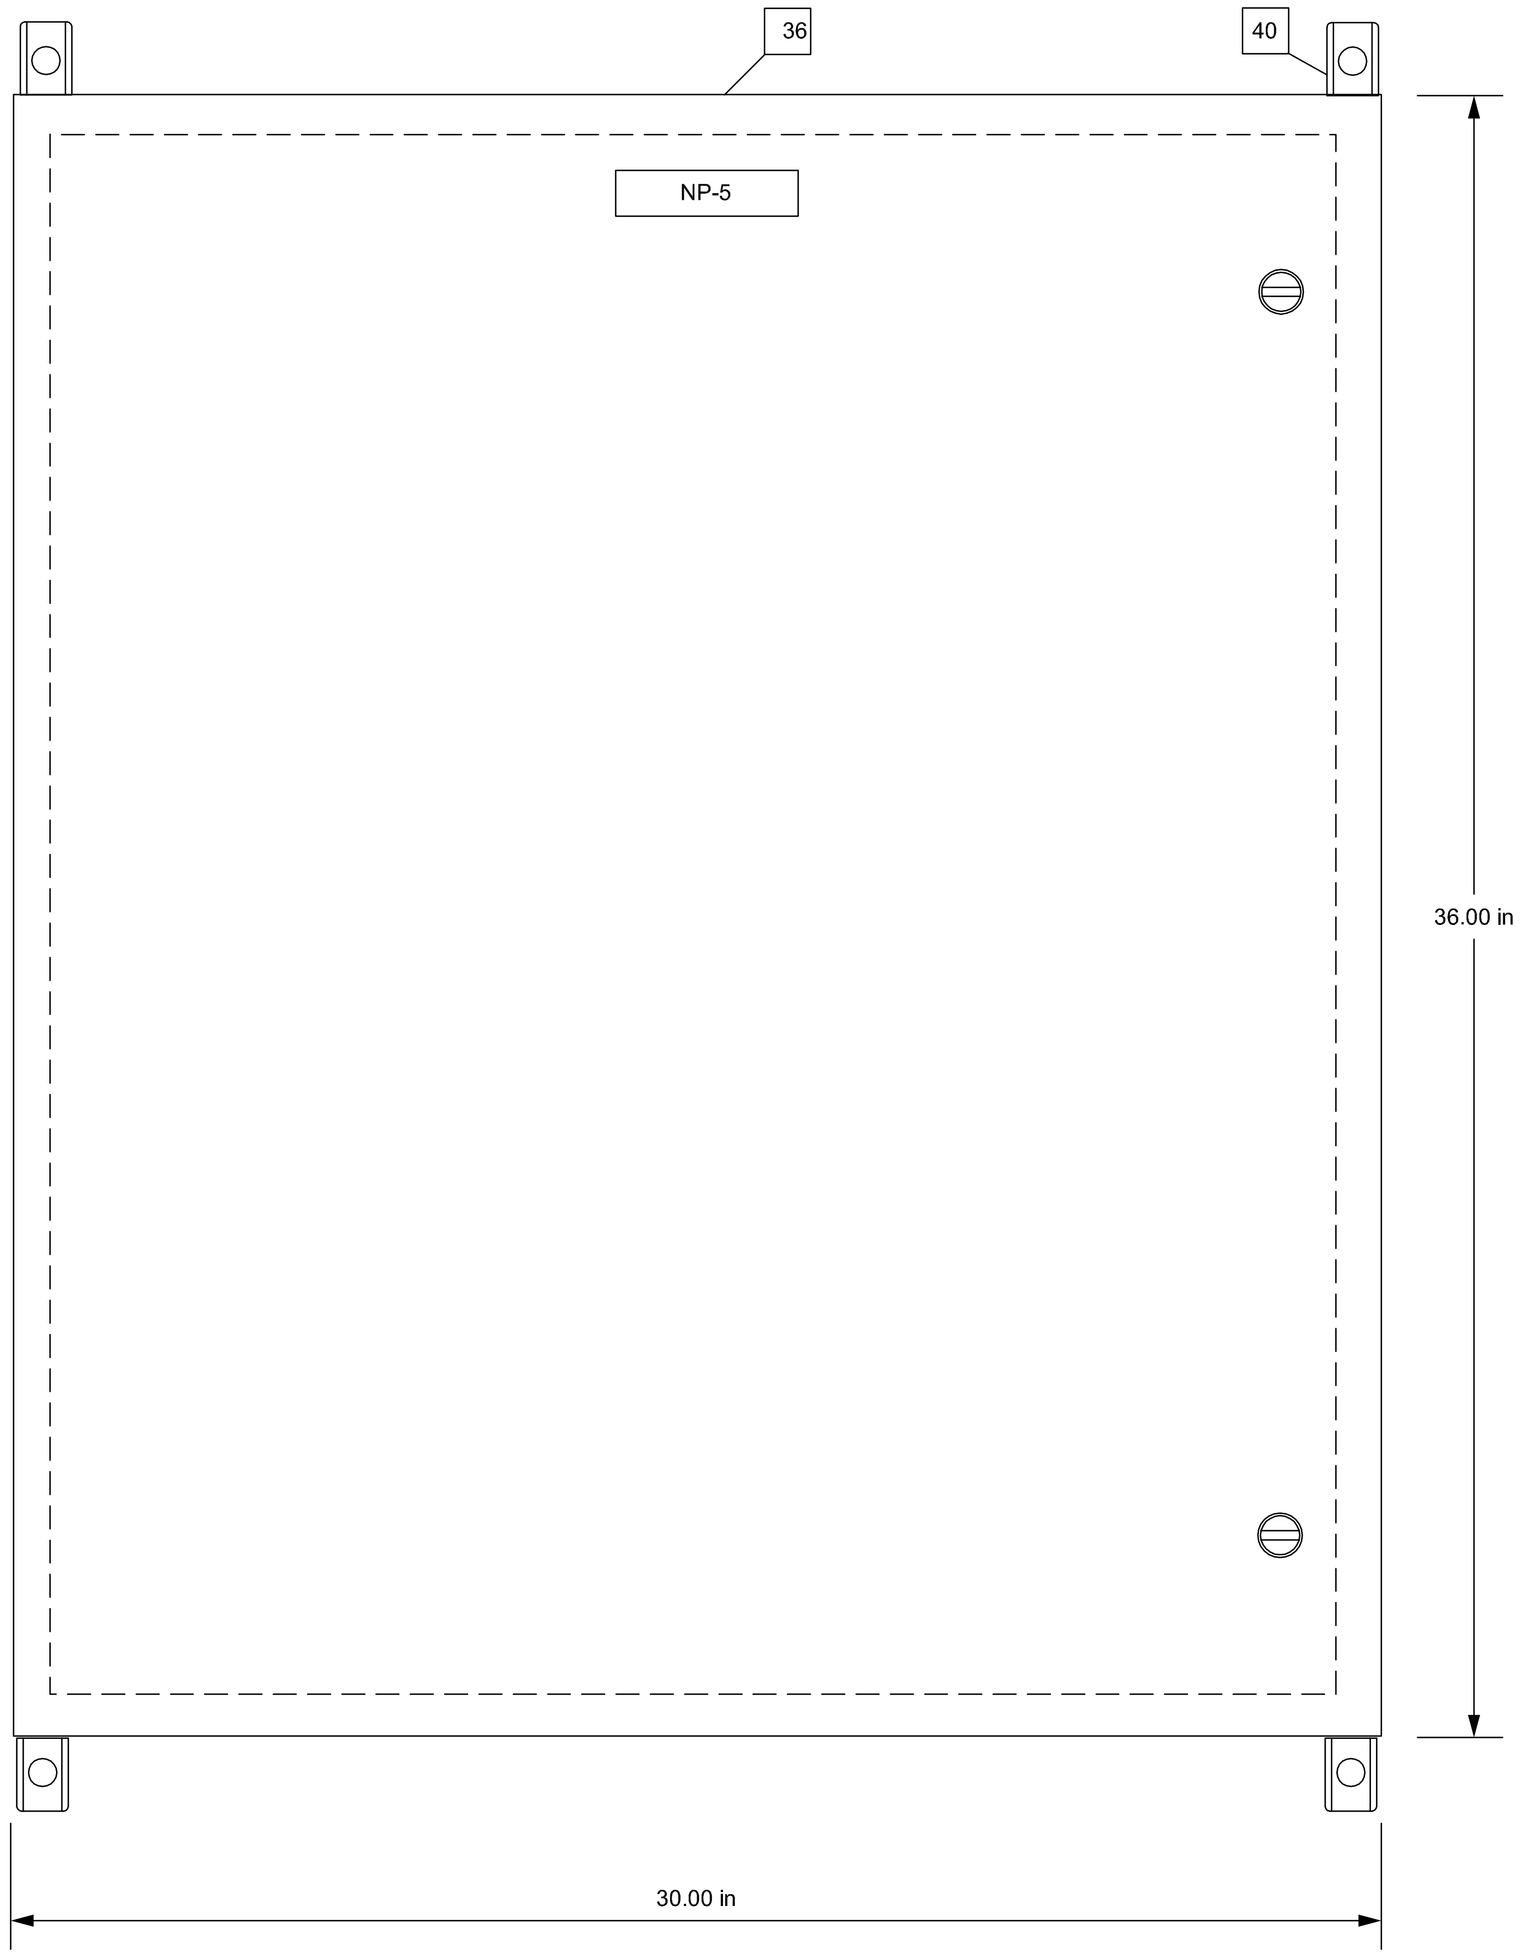

PANEL LAYOUT

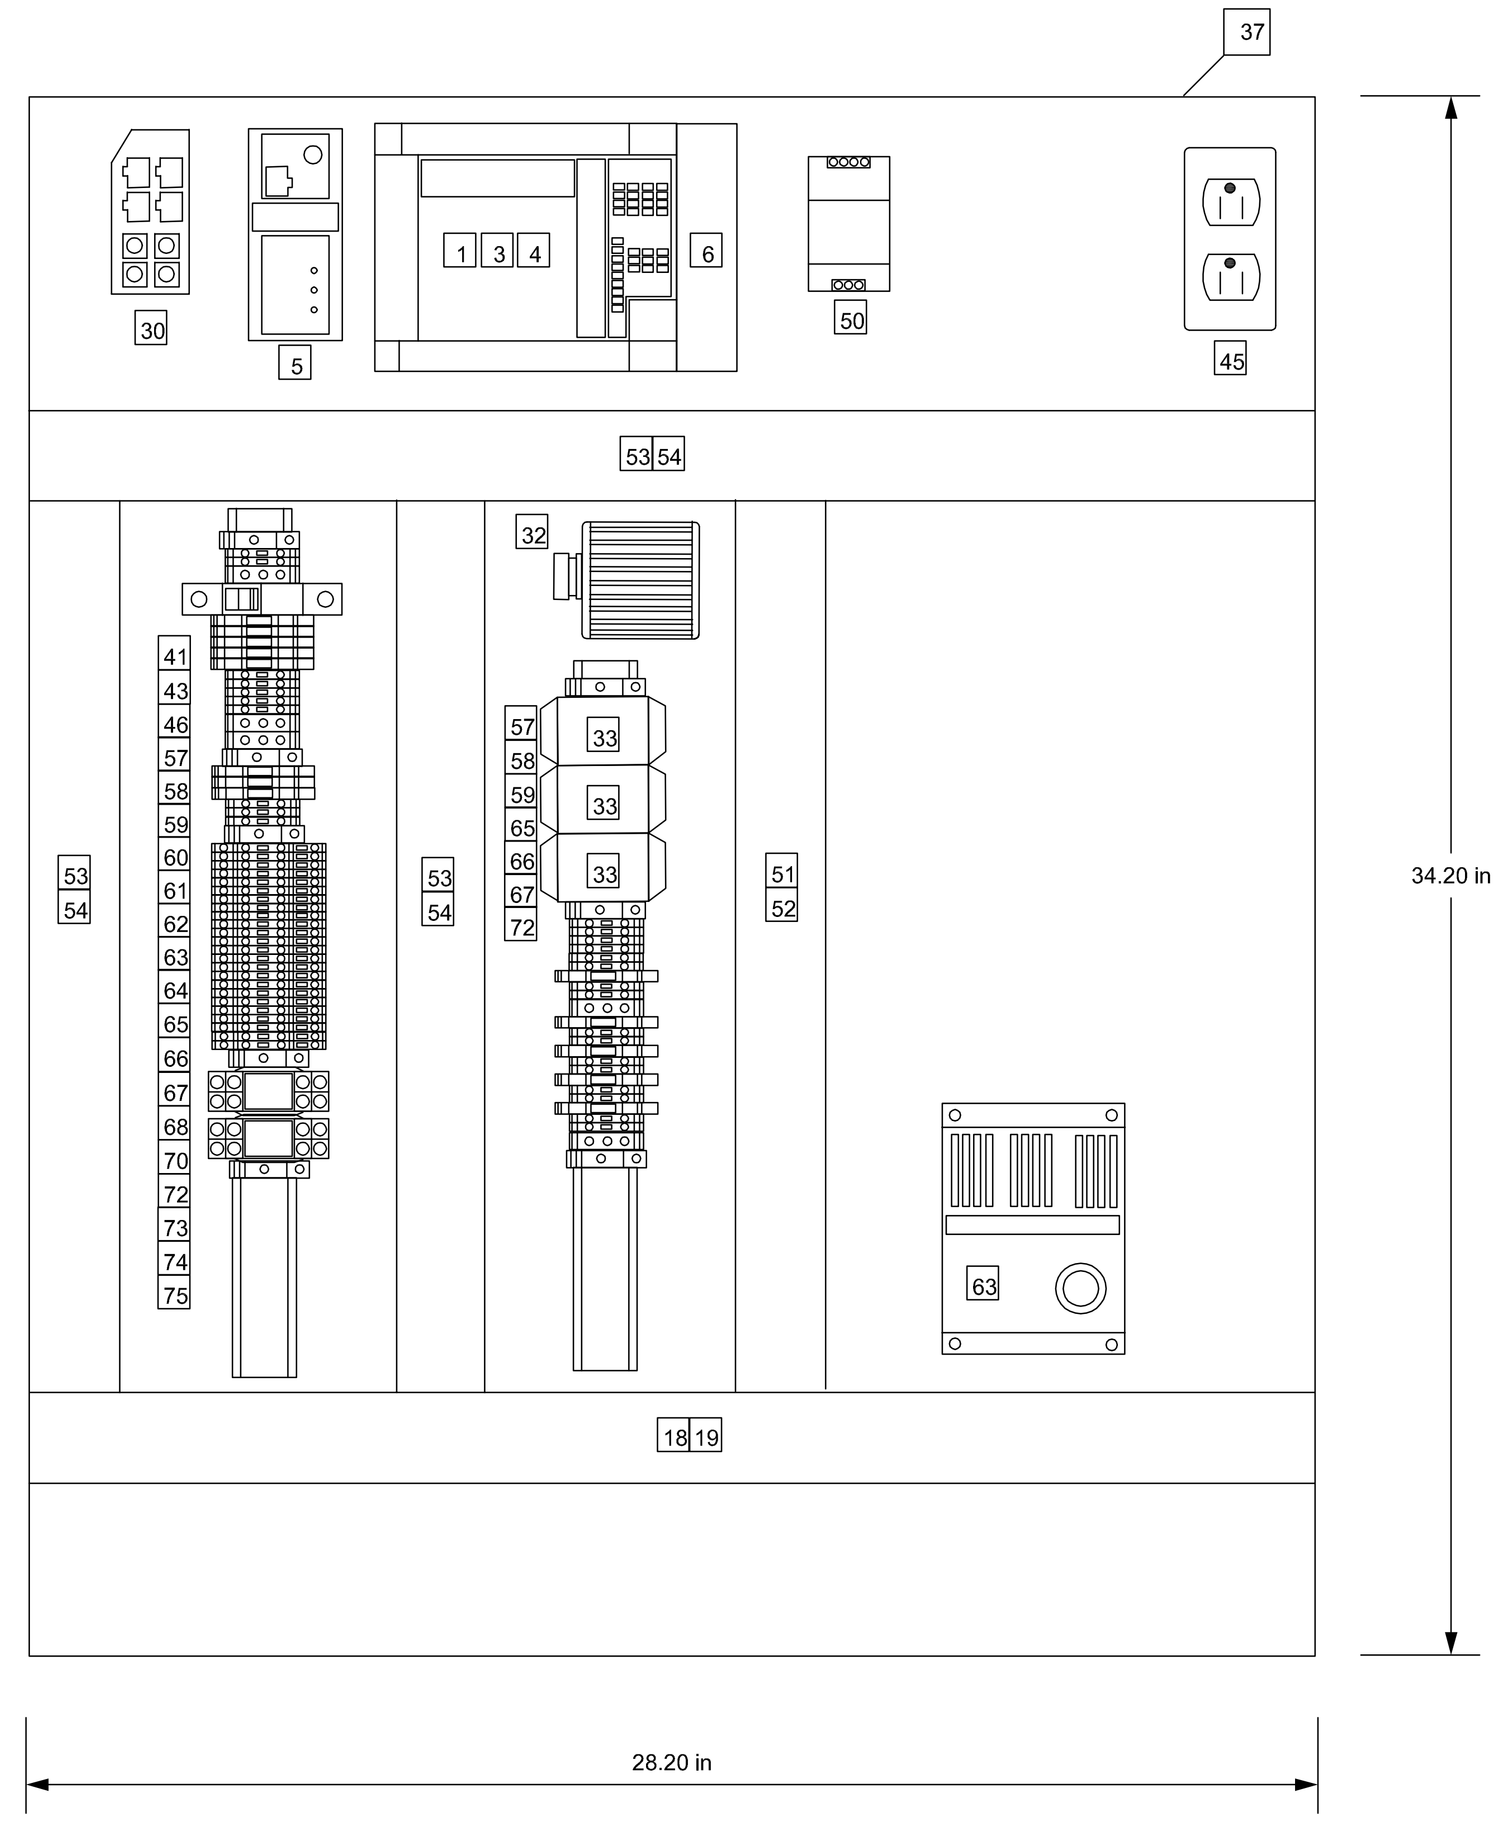

REV	DESCRIPTION	DATE	APPR

SCADA SYSTEM
RTU NO.4 - LEACHATE ENCLOSURE
CONTROL PANEL LAYOUT

Diversified Integration Inc.
2113 Fries Road, Galax, VA 24333
Tel: (276) 236-7211 Fax: (276) 236-0170
Email: dillonbryan@comcast.net

FILENAME:	SS8
DATE:	4/10/09
DRAWN BY:	B. DILLON
SCALE:	NONE
PROJECT NO.	09018

APPROVED DESIGN GUIDELINES FOR INFORMATION ONLY

SS8