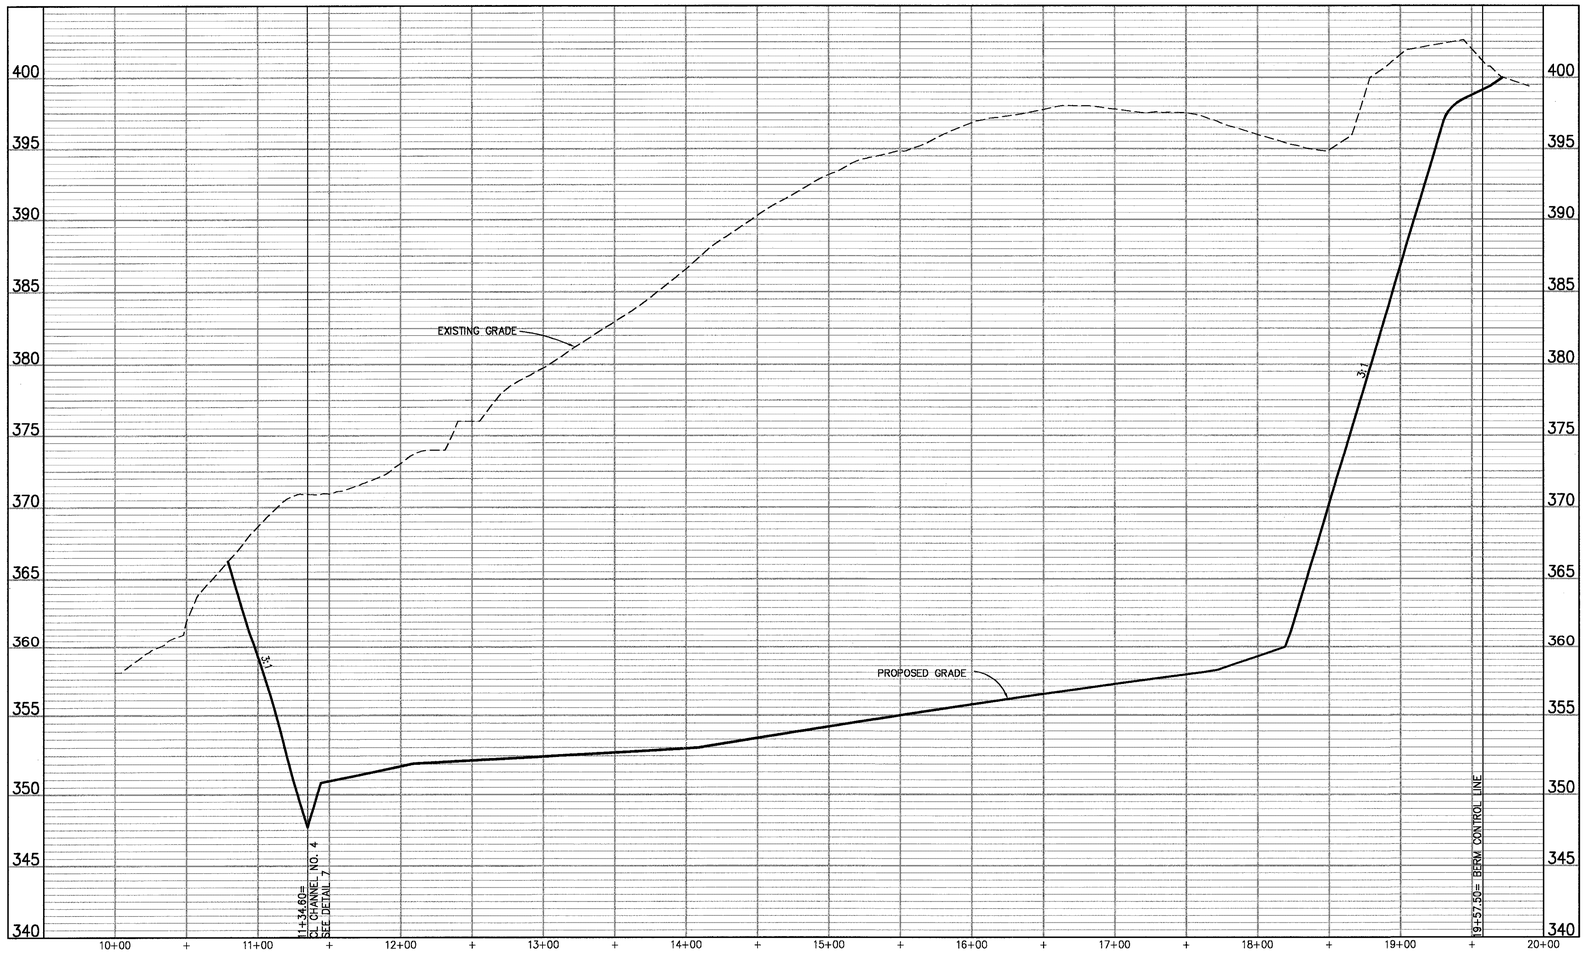

SECTION B-B

SWS
11708 BOWMAN GREEN DRIVE RESTON, VIRGINIA 20190
PHONE: (703) 834-0771
FAX: (703) 834-6181

REUSE OF DOCUMENTS
THIS DOCUMENT, AND THE IDEAS AND DESIGNS INCORPORATED HEREIN, AS AN INSTRUMENT OF PROFESSIONAL SERVICE, IS THE PROPERTY OF SOLID WASTE SERVICES, LLC. AND THE COUNTY OF LOUDOUN, VIRGINIA AND IS NOT TO BE COPIED OR USED, IN WHOLE OR IN PART FOR ANY PURPOSE OTHER THAN THE WRITTEN AUTHORIZATION OF SOLID WASTE SERVICES, LLC OR THE COUNTY OF LOUDOUN, VIRGINIA.
© 2003 WASTE SERVICES, LLC

CROSS SECTIONS

WOODS ROAD DISPOSAL UNIT PRIMARY INFRASTRUCTURE

LOUDOUN COUNTY, VIRGINIA

PLAN STATUS	
DATE	DESCRIPTION

GA DESIGN	GA DRAWN	FA CHKD
SCALE	H: 1"= 50' V: 1"= 5'	
DATE 01/22/08		

SHEET 22 OF 40