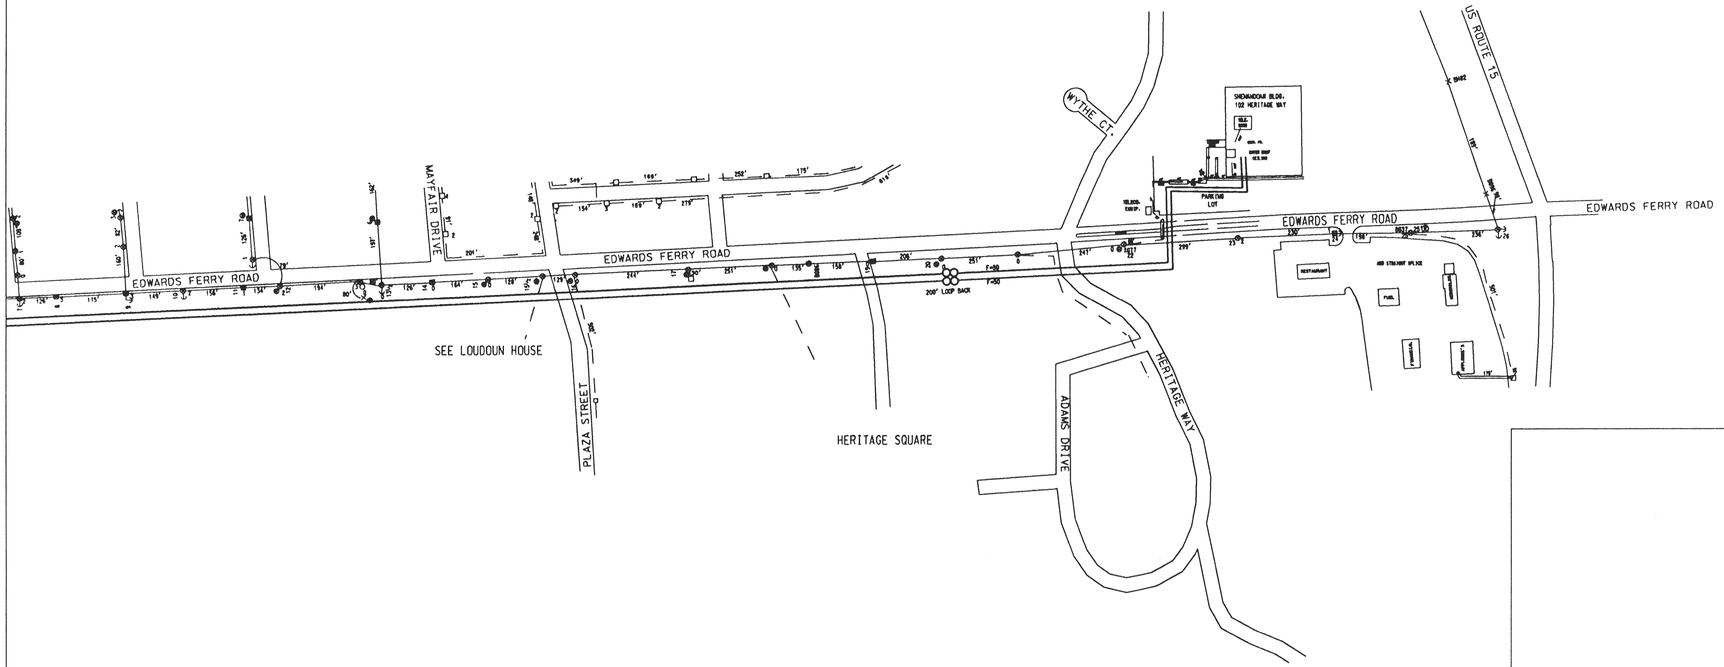
EDWARDS FERRY ROAD
MAYFAIR DRIVE
MYTHE CT.
SHENANDOAH BLDG.
102 HERITAGE WAY
PARKING LOT
US ROUTE 15
EDWARDS FERRY ROAD
200' LOOP BACK
SEE LOUDOUN HOUSE
PLAZA STREET
HERITAGE SQUARE
ADAMS DRIVE
HERITAGE WAY

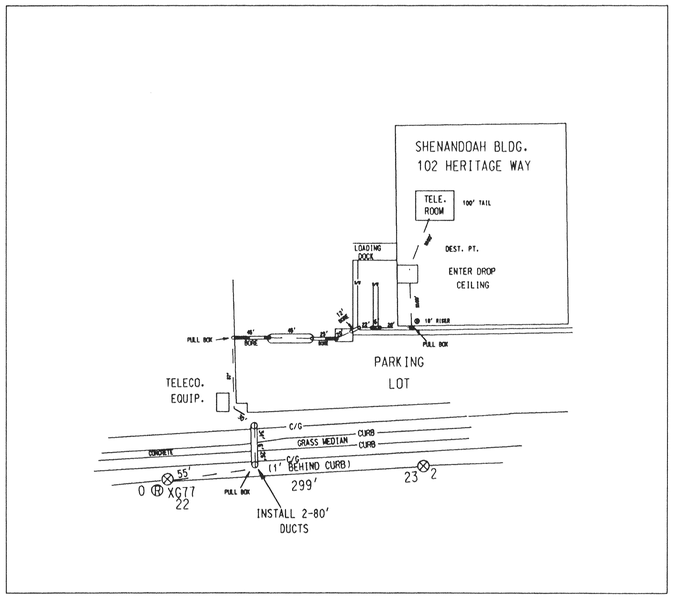
SHENANDOAH BLDG.
102 HERITAGE WAY
TELE. ROOM
100' TAIL
DEST. PT.
ENTER DROP CEILING
LOADING DOCK
PULL BOX
PARKING LOT
TELECO. EQUIP.
C/G
GRASS MEDIAN
CURB
CONCRETE
(1' BEHIND CURB)
299'
55'
XG77
22
23
2
INSTALL 2-80' DUCTS

LC4459