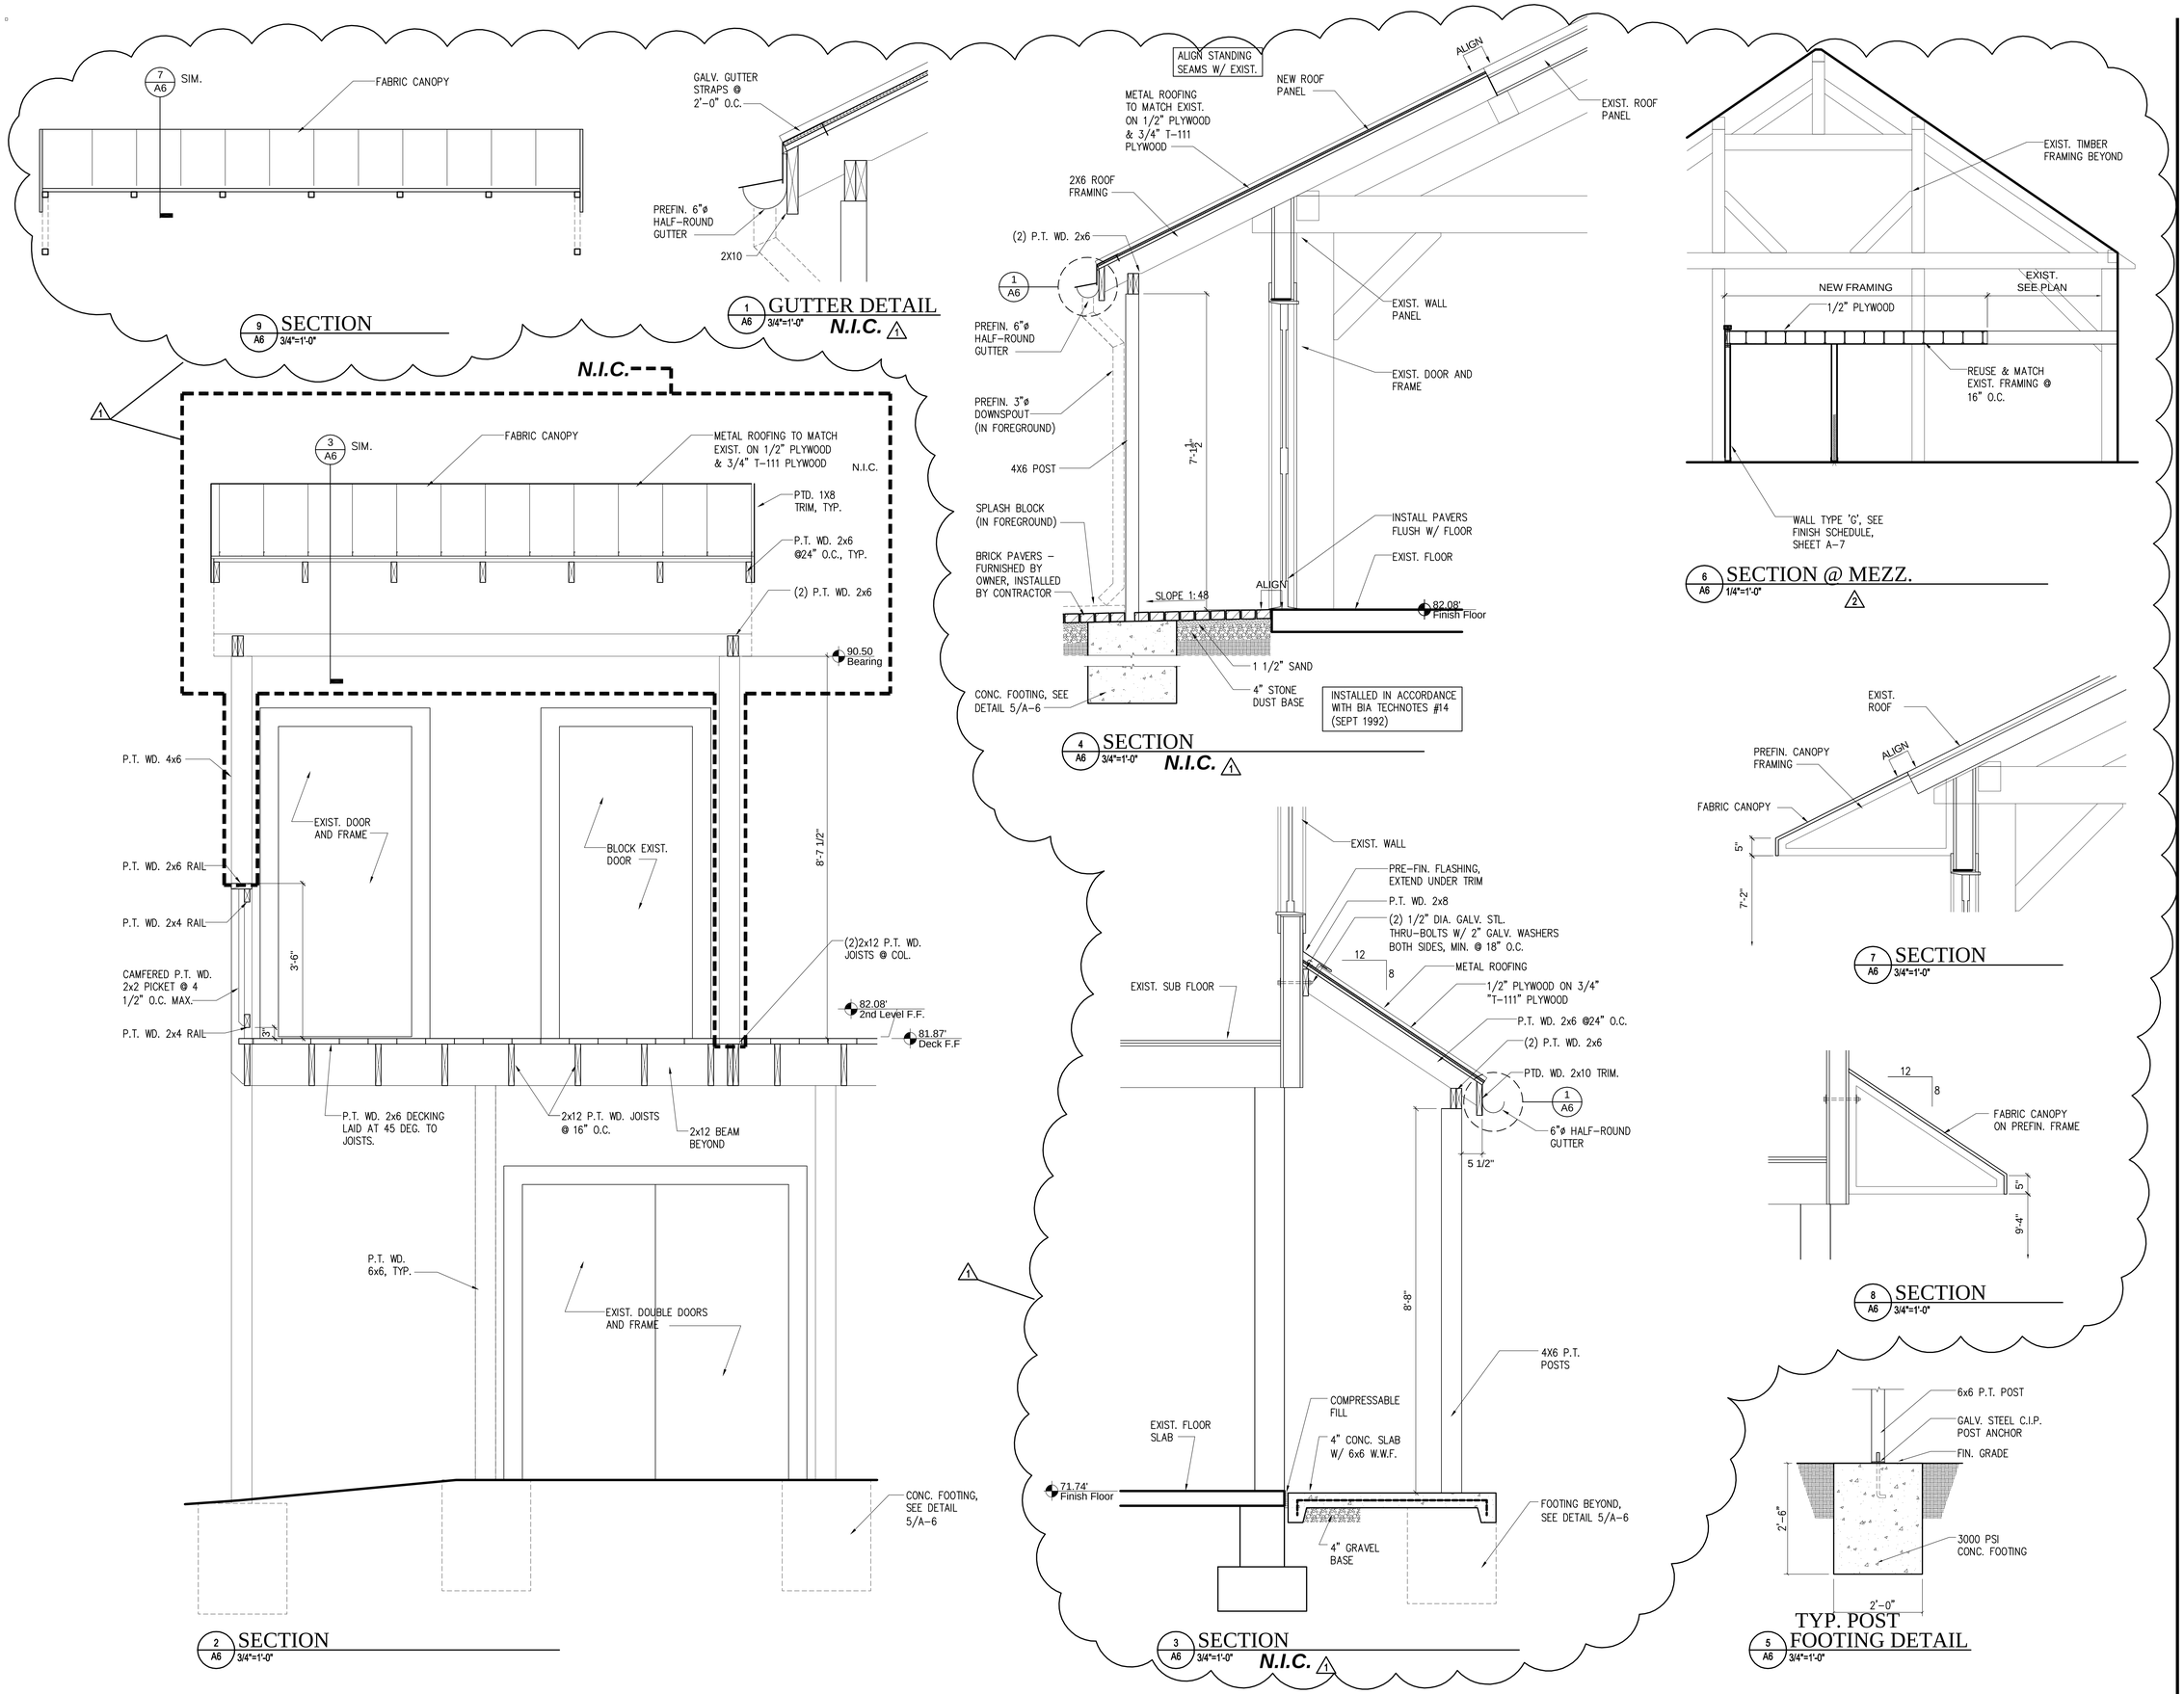

Samaha Associates P.C. architects

9990 Lee Highway Suite 350 Fairfax, VA 22030

Phone 703-691-3311 Fax 703-691-3316

Franklin Park Performing And Visual Arts Center

Department of Parks, Recreation & Community Services

Loudoun County Virginia

1 REBID REVISIONS- 4/14/06

2 REBID ADDENDUM #1- 7/17/06

Key plan

Sheet Title:

Sections

Drawing Number. Of __

A6

Issue Date: 4/14/2006

Drawn By: TRS

Checked By: SSS

Project Number: 125200.3