EROSION AND SEDIMENT CONTROL LEGEND

NO.	TITLE	KEY	SYMBOL
3.02	TEMPORARY STONE CONSTRUCTION ENTRANCE	CE	
3.05	SUPER SILT FENCE	SSF	
3.07	STORM DRAIN INLET PROTECTION	IP	
3.08	CULVERT INLET PROTECTION	CIP	
3.09	TEMPORARY DIVERSION DIKE	DD	
3.14	TEMPORARY SEDIMENT BASIN	SB	
3.19	RIPRAP	RR	
3.20	ROCK CHECK DAMS	CD	
3.31	TEMPORARY SEEDING	TS	
3.36	SOIL STABILIZATION BLANKETS	B/M	TREAT.-1
3.38	TREE PRESERVATION AND PROTECTION	TP	
	DRAINAGE DIVIDE		

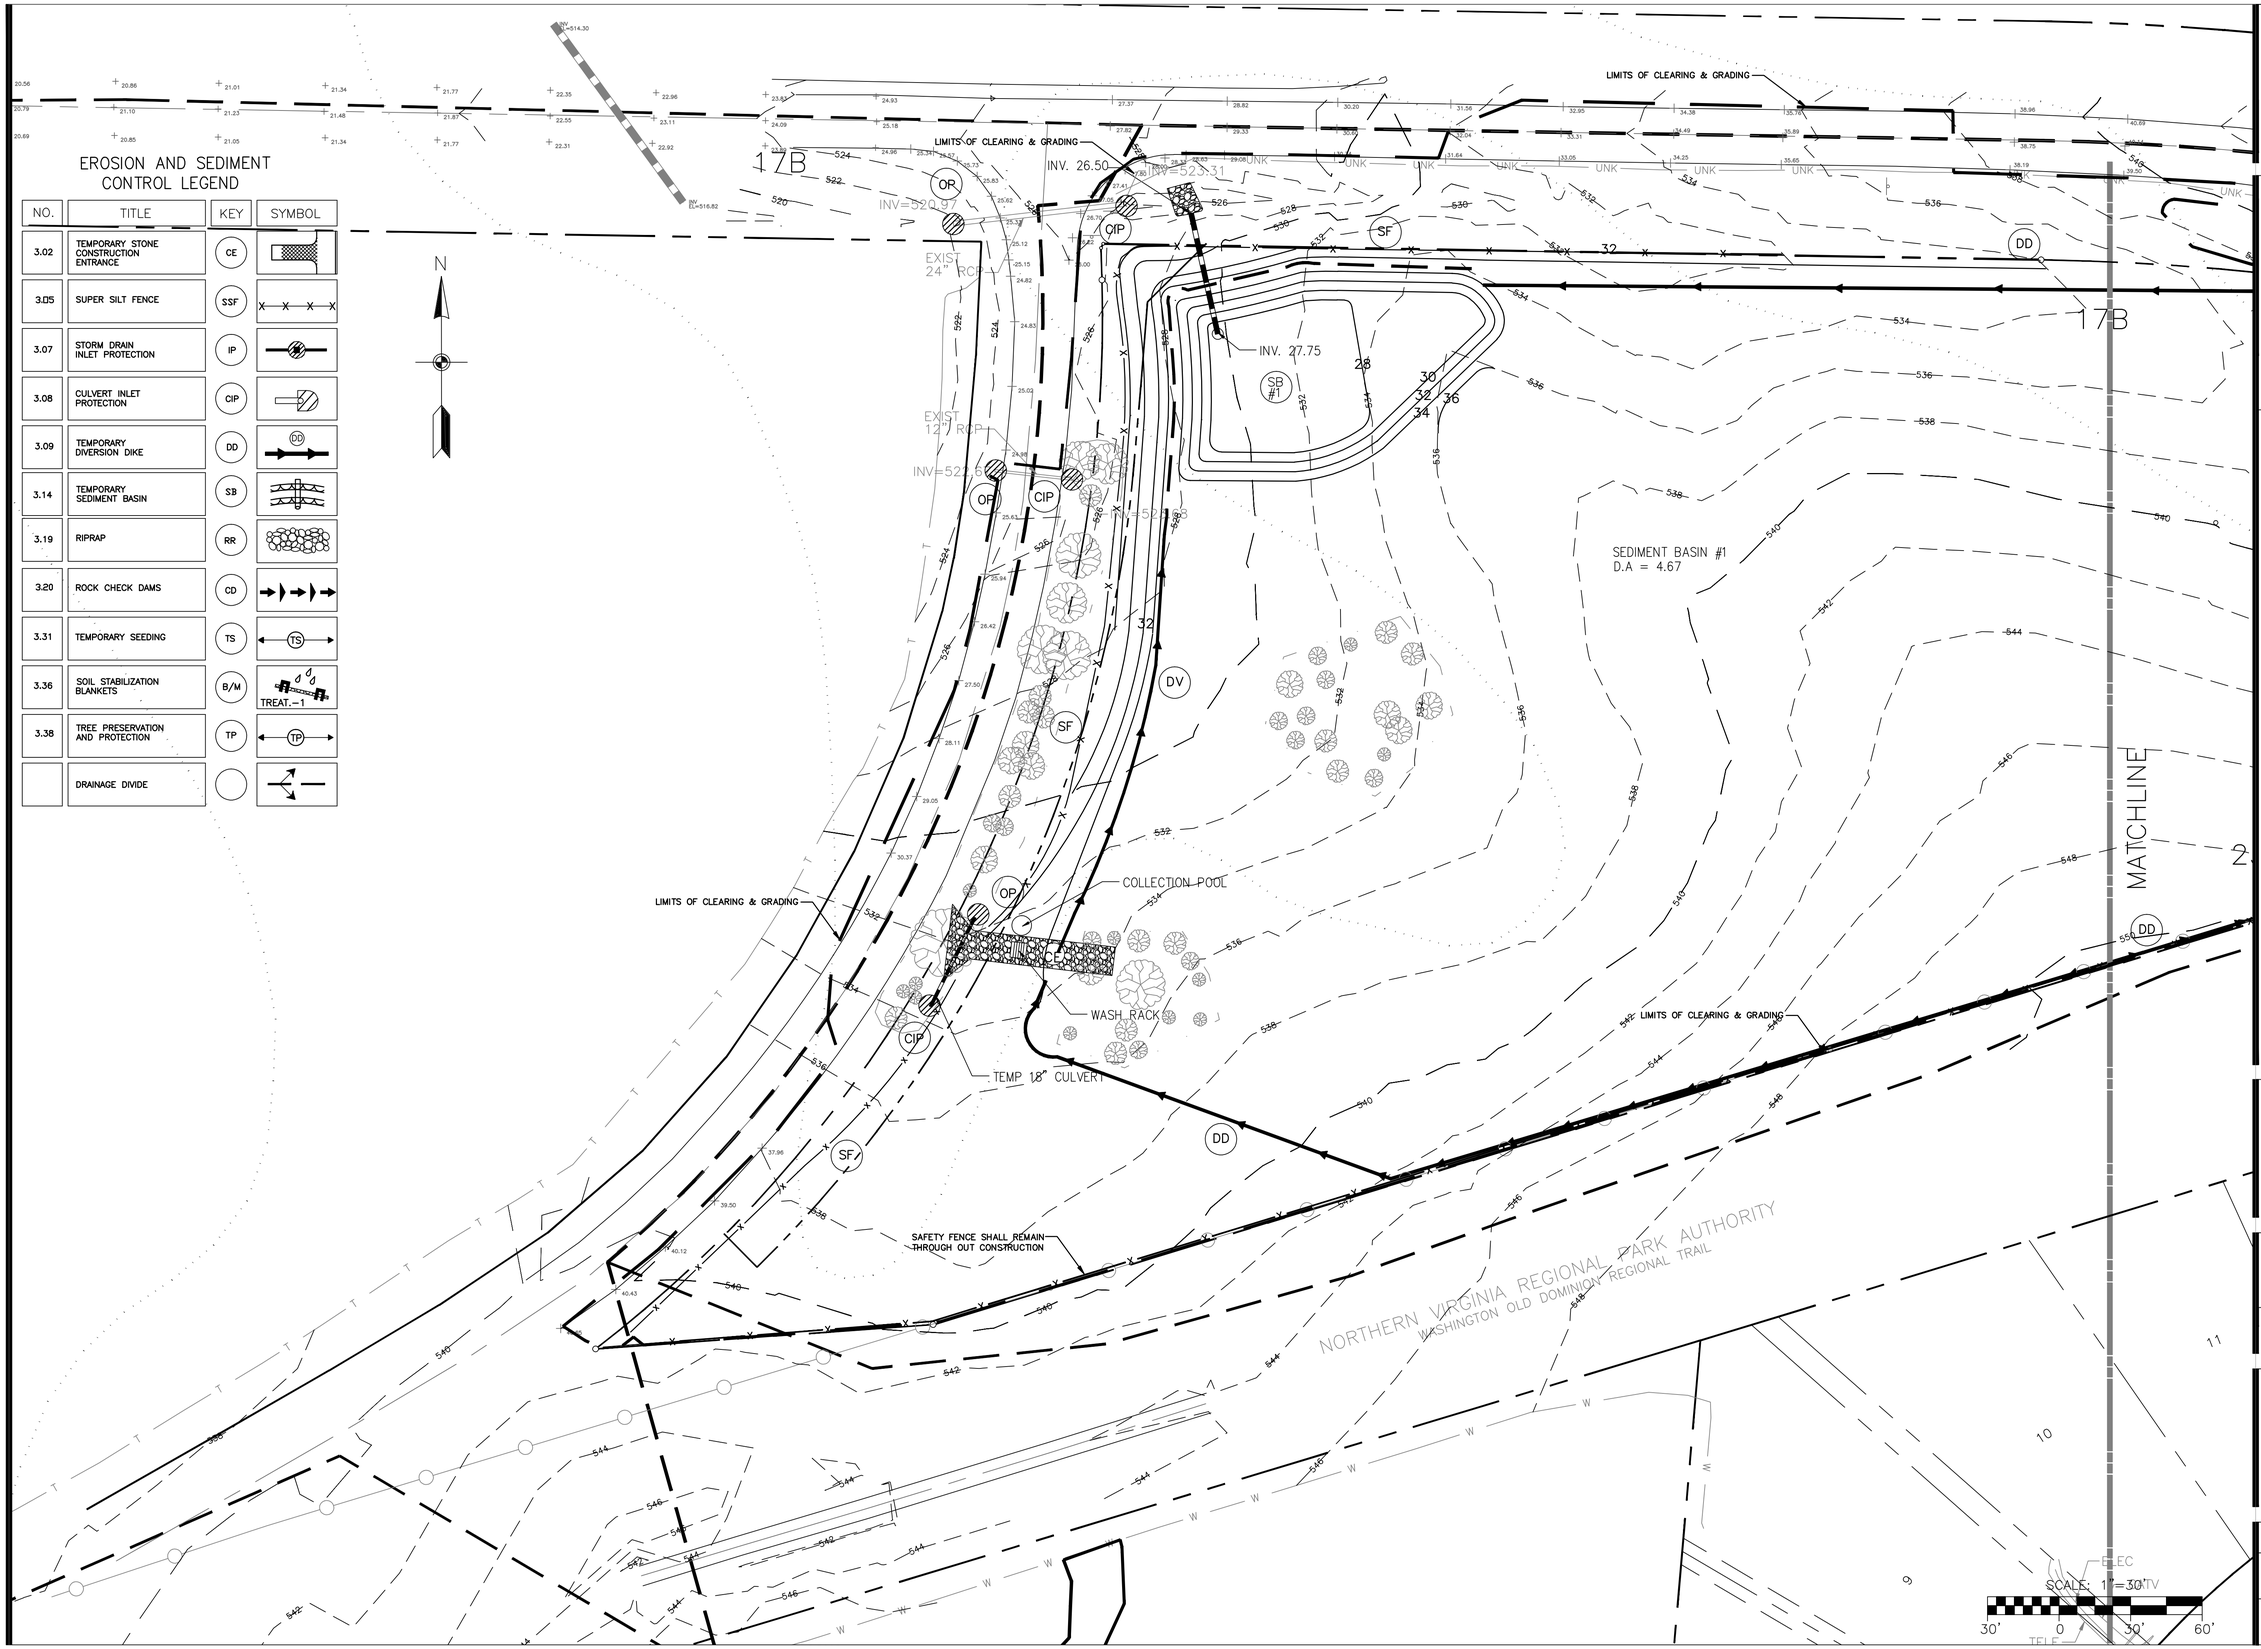

HUGHES GROUP ARCHITECTS
45640 WILLOW POND PLAZA
STERLING, VIRGINIA 20164
703.437.6600

CIVIL:
ALPHA CORPORATION
21351 Ridgetop Circle, Suite 200
Dulles, Va 20166
(703) 450-0800

STRUCTURAL:
EHLERT-BRYAN
1451 Dolley Madison Blvd. Suite 220
Mclean, VA 22101
(703) 827-9552

MECHANICAL/ELECTRICAL:
BRINJAC ENGINEERING
4000 Albermarle Street, NW
Washington, DC 20016
(202) 237-2730

PURCELLVILLE FIRE AND RESCUE

500 NORTH MAPLE AVENUE
PURCELLVILLE, VIRGINIA

EROSION AND SEDIMENT CONTROL PLAN – PHASE I
SHEET 1 OF 2

KEY PLAN

REVISIONS:

ISSUES:
09-26-07 BID SET

STAMP AND SEAL:

DATE: 09-26-07
SCALE: AS NOTED
PROJECT NO. 0611
SHEET: C-114