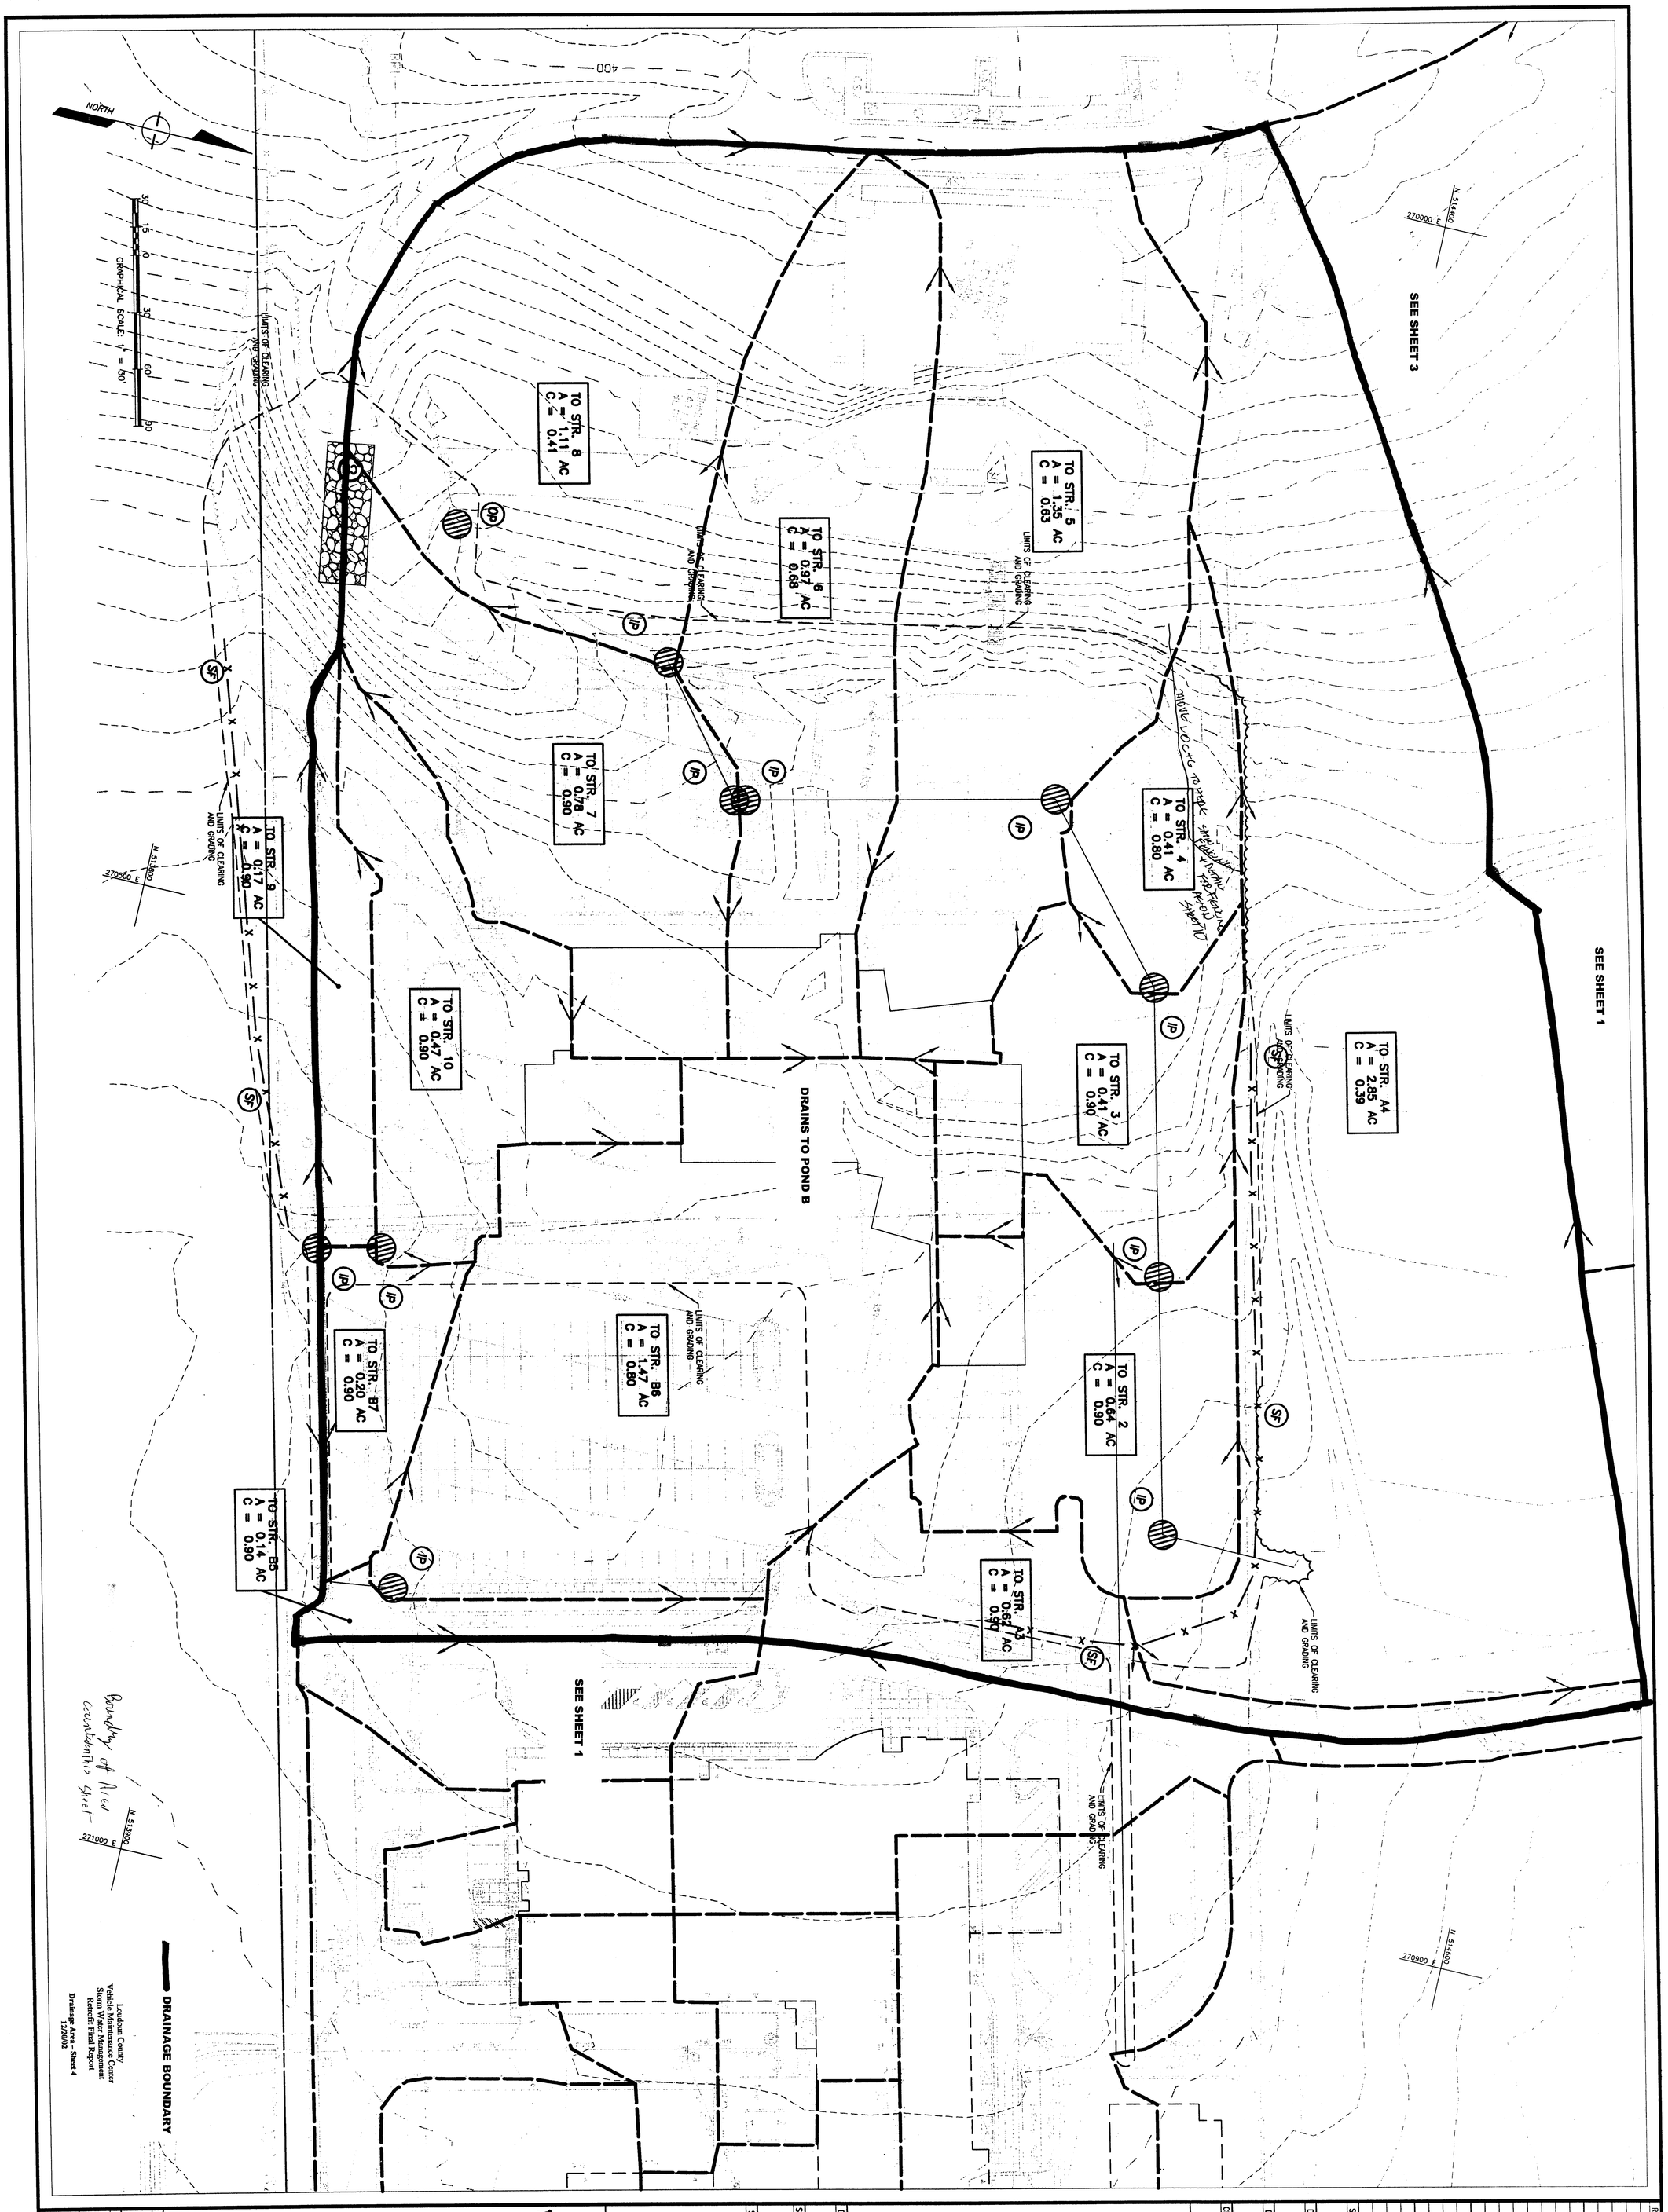

EROSION AND SEDIMENT CONTROLS – PHASE II

PROJECT

LOUDOUN COUNTY PUBLIC SAFETY BUILDING

ADVANCE COPY

COMMONWEALTH OF VIRGINIA
TIMOTHY S. DOODY
No. 19262
PROFESSIONAL ENGINEER

SEAL

SCALE HORZ: 1" = 30'
VERT: N/A

DATE 06/11/2002

ENGINEERS · SURVEYORS · LAND PLANNERS · LANDSCAPE ARCHITECTS
William H. Gordon Associates, Inc.
44084 Riverside Pky. Suite 100, Leesburg, Virginia 20176
(703) 729-9009 · METRO (703) 478-8893 · FAX (703) 478-8517

CHECKED	DRAWN	DESIGN	SURVEY	REVISIONS
TD	BJL	CT	WHGA	

JOB 1937-0101

CADD PLT-ES2.DWG

SHEET 11 OF 15

COPYRIGHT 2002. NO REPRODUCTION OR USE OF THIS DRAWING IS ALLOWED IN PART OR IN WHOLE BY ANY PROCESS WITHOUT PRIOR WRITTEN AUTHORIZATION FROM WILLIAM H. GORDON ASSOCIATES, INC.