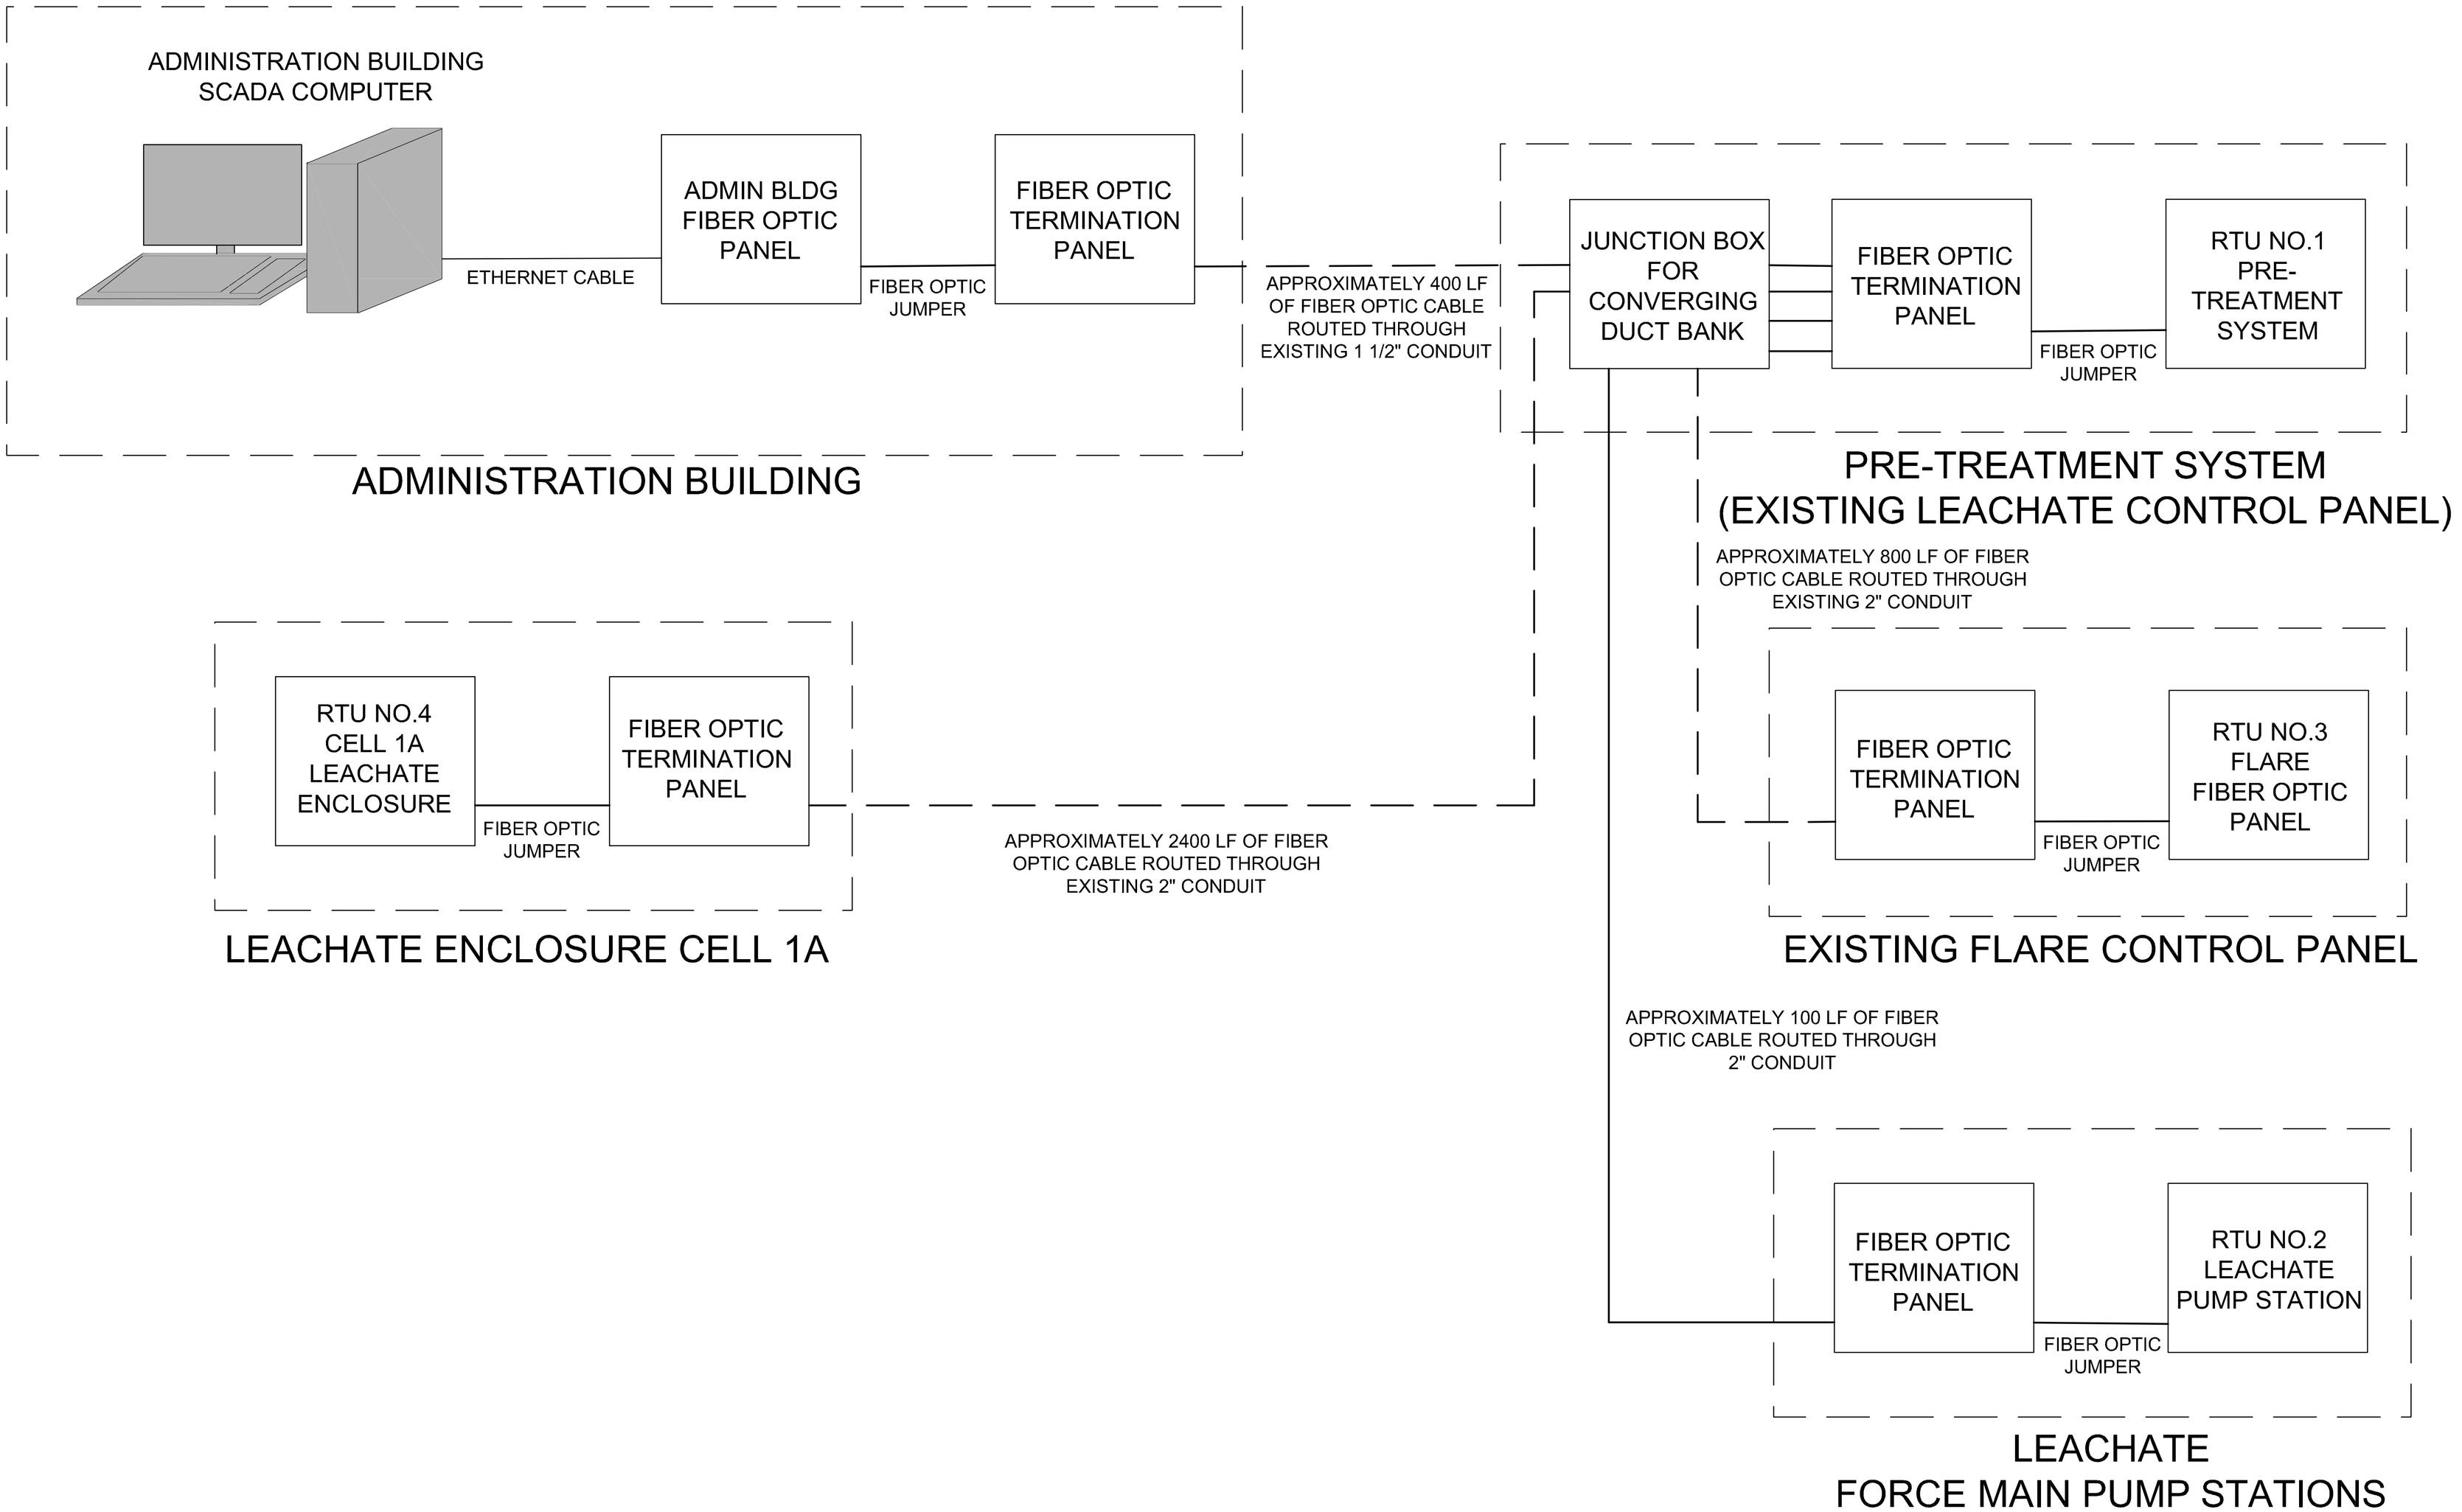

NOTE: THIS DRAWING IS A LAYOUT FOR REPRESNTATION OF THE PROPOSED SCADA SYSTEM AND IS NOT TO SCALE.

APPROVED DESIGN GUIDELINES FOR INFORMATION ONLY

REV.	DESCRIPTION	DATE	APPR	NOTES:

SCADA SYSTEM
SYSTEM LAYOUT SCHEMATIC

Diversified Integration Inc.
2113 Fries Road, Galax, VA 24333
Tel: (276) 236-7211 Fax: (276) 236-0170
Email: dillonbyan@comcast.net

FILENAME:	SS3
DATE:	4/10/09
DRAWN BY:	B. DILLON
SCALE:	NONE
PROJECT NO.	09018

SS3