SURVEYED BY ____
SUPERVISED BY ____
DESIGNED BY Dewberry (703) 849-0607

IN PROGRESS 09/26/08
NOT FOR CONSTRUCTION

DESIGN FEATURES RELATING TO CONSTRUCTION OR TO REGULATION AND CONTROL OF TRAFFIC MAY BE SUBJECT TO CHANGE AS DEEMED NECESSARY BY THE DEPARTMENT

REVISED	STATE	FEDERAL AID PROJECT	STATE ROUTE	STATE PROJECT	SHEET NO.
JULY 17, 2008	VA.		7		2G(2)

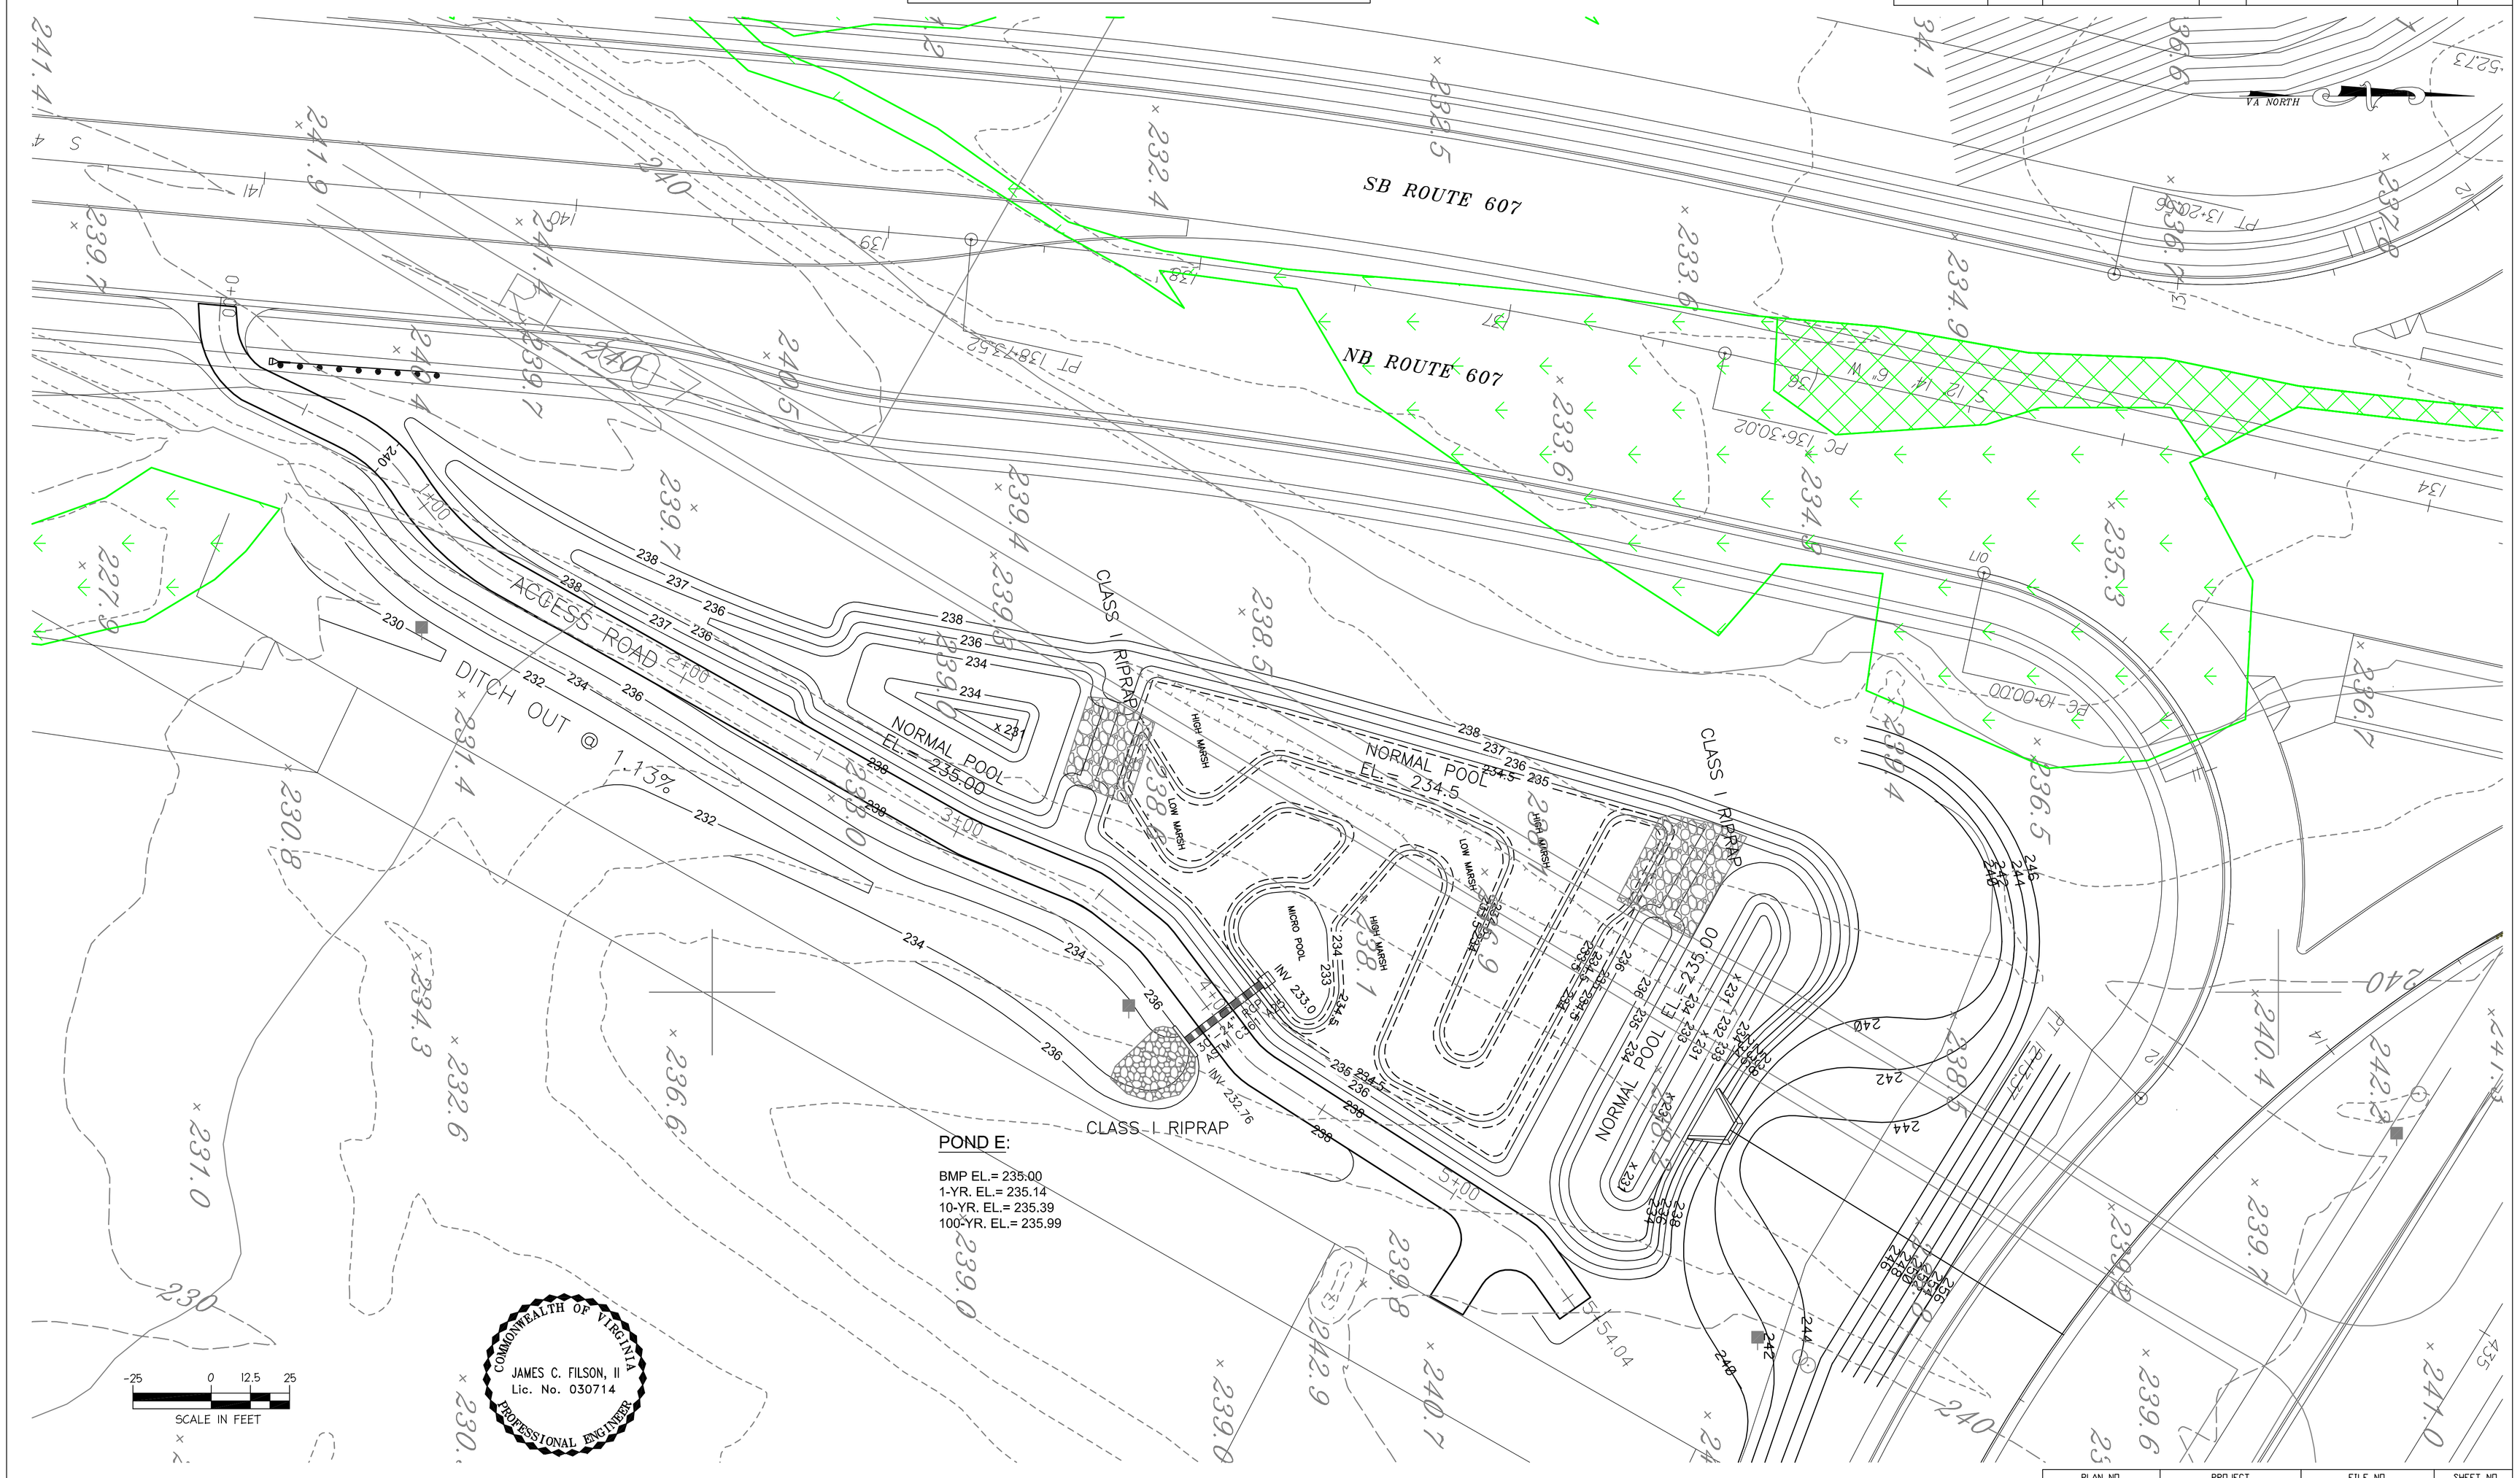

POND E:

BMP EL.= 235.00
1-YR. EL.= 235.14
10-YR. EL.= 235.39
100-YR. EL.= 235.99

PLAN NO.	PROJECT	FILE NO.	SHEET NO.
			2G(2)

W:\Project\R07-607\Delivery\Plan Sheets_Rev1_July-2008\05-02-POND E-GRADING.dwg Sep 26, 2008 - 11:25am