COLOR SCHEDULE

MARK	FINISH	MANUF.	COLOR	NO.	REMARKS
P1	PAINT	SHERWIN WILLIAMS	GREEK VILLA	SW7551	PAINT FOR PRIMARY USE THROUGHOUT
P2	ACCENT PAINT	SHERWIN WILLIAMS	ROW HOUSE TAN	SW7684	SENIORS
P3	ACCENT PAINT	SHERWIN WILLIAMS	HERBAL WASH	SW7739	SENIORS
P4	ACCENT PAINT	SHERWIN WILLIAMS	CHIVALRY COPPER	SW6353	SENIORS
P5	ACCENT PAINT	SHERWIN WILLIAMS	BEES WAX	SW7682	SENIORS
P6	ACCENT PAINT	SHERWIN WILLIAMS	FLOWER POT	SW6334	LIBRARY
P7	ACCENT PAINT	SHERWIN WILLIAMS	TORCHLIGHT	SW6374	LIBRARY
P8	ACCENT PAINT	SHERWIN WILLIAMS	FAVORITE TAN	SW6157	LIBRARY
P9	DRY-ERASE COATING	IDEA PAINT(DIST. BY MDC)	WHITE	---	ROOMS 117 & 147
P10	TRIM PAINT	SHERWIN WILLIAMS	GREEK VILLA	SW7551	TRIM PAINT THROUGHOUT
P11	CEILING PAINT	SHERWIN WILLIAMS	GREEK VILLA	SW7551	CEILING PAINT THROUGHOUT
P12	WOOD STAIN	SHERWIN WILLIAMS	BISTRO WALNUT	SW3115-P	WOOD TRIM THROUGHOUT
WC1	VINYL WALLCOVERING	MDC, BOLTA	MISAKI GLAMOROUS	BBM103/4798	MULTI-PURPOSE ROOM 1 (103)
WC2	VINYL WALLCOVERING	WOLF GORDON	FASCINATION CHAMPAGNE	G 6208857	SENIORS RECEPTION (116)
WC3	VINYL WALLCOVERING	KOROSEAL STUDIOS, ANYA LARKIN	CHARISMA ANTIQUE GOLD	C221-83	SENIORS CLUB ROOM FIELD (145)
WC4	VINYL WALLCOVERING	WOLF GORDON, SYMPHONY	CAVATINA KUSHA GRASS	G 6208859	SENIORS CLUB ROOM ACCENT (145)
WC5	VINYL WALLCOVERING	WOLF GORDON	MONITOR SOUL	G 6208858	SENIORS GAME ROOM (126)
WC6	VINYL WALLCOVERING	GENESYS COLOUR & DESIGN	TERRAZZO	CD2-TER-11	COLOR: LICHEN; @ SENIORS CONFERENCE / WORK RM (117)
WC7	VINYL WALLCOVERING	KOROSEAL STUDIOS, ANYA LARKIN	PAVILLION BONE WHT	PV26-01	ROOMS 130 & L101
WC8	TACKABLE WALL FABRIC	CARNEGIE XOREL	RESONANCE COLOR: 80		ROOMS 117 & 147
WC9	VINYL WALLCOVERING	MDC WALLCOVERING	SCAPE IMARI	CSCT301/4798	WOMEN'S RESTROOMS 114 &128
WC10	VINYL WALLCOVERING	MDC WALLCOVERING	SASH MAGNOLIA	CSAT501/4798	MEN'S RESTROOMS 115 & 127, ADA 106
WC11	VINYL WALLCOVERING	MDC WALLCOVERING	MOXIE THE MINIMALIST	W2MX12/4798	WOMEN'S RESTROOMS L102 & L115
WC12	VINYL WALLCOVERING	MDC WALLCOVERING	SASH TOFU	CSAT504/4798	MEN'S RESTROOMS L103 & L116
WC13	TACKABLE WALL FABRIC	CARNEGIE XOREL	DAMASK EMBOSS	6635 F234	SENIORS RECEPTION DESK
WC14	TACKABLE WALL FABRIC	CARNEGIE XOREL	REPTILE EMBOSS	6641 F234	LIBRARY RECEPTION DESK
C1	CARPET TILE	SHAW CONTRACT - SWIRL TILE 54486	COOL AIR	83516	SENIOR FIELD - "1/4 TURN" INSTALLATION
C2	CARPET TILE	SHAW CONTRACT - BLOOM TILE 54493	MIRROR	83595	LIBRARY FIELD - "1/4 TURN" INSTALLATION
C3	CARPET TILE	SHAW CONTRACT - SHADOW TILE 54783	MIRROR	83595	ECC & TRAINING ROOM "1/4 TURN" INSTALLATION
C4	CARPET TILE ACCENT	SHAW CONTRACT - PAPARAZZI v2 TILE 54481	MIRROR	81593 2	SENIORS & LIBRARY ACCENT - "1/4 TURN" INSTALLATION
C5	CARPET TILE ACCENT	SHAW CONTRACT - PAPARAZZI v2 TILE 54481	COOL AIR	81516	SENIORS ACCENT - "1/4 TURN" INSTALLATION
F1	VINYL "WOOD" FLOORING	AMTICO	WENGE	W749	MULTI-PURPOSE ROOM 1 (103), CORR. E
F2	EPOXY FLOORING	STONHARD STONTEC LITE	OLIVE		ROOMS 104, 104A, 105, 105A, 147, 148, 149
F3	RUBBER FLOORING	CERES NATURAL FLOORS RECYCLED RUBBER FLOORING	PERUVIAN 2	540	ACCENT
F4	ATHLETIC FLOORING	L' AIR INTERNATIONAL EXCELLE III	PROFESSIONAL DANCE VINYL GREY		EXERCISE ROOM (108)
F5	WALK-OFF MAT	MATS INC. ULTRA ENTRY	GRAY VINYL WITH KENMORE		SURFACE MOUNTED AT RAMP SURFACE
F6	WALK-OFF MAT	MATS INC. SUPREME NOP ROLL	CHARCOAL		STAIR LANDINGS
F7	VINYL "WOOD" FLOORING	AMTICO	MAPLE	W684	MULTI-PURPOSE ROOM 1 (103), CORR. E
F8	VINYL "WOOD" FLOORING	AMTICO	AMERICAN CHERRY	W745E	MULTI-PURPOSE ROOM 1 (103), CORR. E
F9	RUBBER FLOORING	CERES NATURAL FLOORS RECYCLED RUBBER FLOORING	GOBI 2	508	ROOMS 107,L118,L120,L122,L123,L124, CORR. K, ELEVATOR
VCT1	QUARTZ TILE	KNIGHT	POLAR LIGHTS	014	
WB1	WOOD BASE, 7"	TBD	TBD	TBD	USE STAIN P12
WB2	VINYL BASE, 4"	JOHNSONITE	WENGE WOOD	MM-WEN-F	PRODUCT: MILLWORK WALLART - REVEAL
WB3	ATHLETIC VENTED BASE	L' AIR INTERNATIONAL	BLACK VENTED BASE		
ST1	STAIR NOSING&RISER	JOHNSONITE	BROWN	47	STAIR AT CORRIDOR D
ST2	STAIR NOSING&RISER	JOHNSONITE	CHARCOAL	20	STAIR AT CORRIDOR H
ST3	STAIR TREAD&RISER	JOHNSONITE	PEARL	22	STAIR AT VESTIBULE 146
SAT1	SUSP. ACOUSTIC TILE	ARMSTRONG	CIRRUS	WHITE	GENERAL OFFICE & CORRIDORS
SAT2	SUSP. ACOUSTIC PANEL CEILING	ARMSTRONG	OPTIMA OPEN PLAN	WHITE	VAULTS ROOMS 103 & 116
SAT3	SUSPENDED CLOUDS	ARMSTRONG	SOUNDSCAPES SHAPES, WHITE	(WH)	LIBRARY OPEN OFFICE L122
SAT4	SUSP. ACOUSTIC TILE	ARMSTRONG	ULTIMA 1912HRC	WHITE	RESTROOMS (L102,L103,L115,L116,106,113,114,127,128)
SAT5	SUSP. ACOUSTIC TILE	ARMSTRONG	FINE FISSURED CERAMAGUARD	WHITE	KITCHEN (104), PANTRY (104A) & RECEIVING (105)
CT1	CERAMIC WALL TILE	DAL-TILE	BISCUIT	KI75	FIELD - KITCHEN (104) AND JANITOR'S CLOSETS
CT2	CERAMIC TILE BASE	DAL-TILE	BISCUIT	KI75	COVE BASE - KITCHEN (104) AND JANITOR'S CLOSETS
CT3	PORCELAIN TILE	ATLAS CONCORDE	FIBRE	SNOW	2
CT4	PORCELAIN TILE	ATLAS CONCORDE	FIBRE	BLACK	TO BE USED AS WALL BASE
~~CT5~~	~~PORCELAIN TILE~~	~~CROSSVILLE RETRO~~	~~MAPLE SUGAR~~		
CT6	PORCELAIN TILE	CROSSVILLE QUESTECH	PILLOW NICKEL SILVER		
PL1	PLASTIC LAMINATE	NEVAMAR	WASHINGTON APPLE	WF0002E	RM# 116, 130, 136; RECEPTION DESKS & TOILET PARTITIONS
PL2	PLASTIC LAMINATE	WILSONART	CAFELLE	7933T-07	RM# 116, 130, 136; RECEPTION DESKS & SERVERY DOORS
PL3	PLASTIC LAMINATE	WILSONART	ALABASTER	D431-60	CABINETS @ RM. # 112, 117, 120, 145, 151, 152
PL4	PLASTIC LAMINATE	WILSONART	SHEER MESH	4876-38	COUNTERTOPS @ RM. # 112, 117, 120, 145, 151, 152
PL5	PLASTIC LAMINATE	WILSONART	SILVER ALCHEMY	4860-07	CABINETS @ RM. # 142A
PL6	PLASTIC LAMINATE	WILSONART	WHITE	1570-60	COUNTERTOPS @ RM. # 142A
PL7	PLASTIC LAMINATE	FORMICA	CARDBOARD SOLIDZ	7813-SP	CABINETS @ RM. # L111
PL8	PLASTIC LAMINATE	PIONITE	GRIDLOCK IN L.A.	PFA51 SUEDE	COUNTERTOPS @ RM. # L111
PL9	PLASTIC LAMINATE	FORMICA	CHEMTOP 2, 3/4"	459-CT	COUNTERTOP @ CERAMICS RM. #148

COLOR SCHEDULE

MARK	FINISH	MANUF.	COLOR	NO.	REMARKS
PL10	PLASTIC LAMINATE	NEVAMAR	SILVERLINE HAUTELINK	HL7004T	CABINETS @ RM. # L122, L118, L120, CORRIDOR K
PL11	PLASTIC LAMINATE	NEVAMAR	CHALKWHITE	S7024T	@ RM 108; COUNTERTOPS @ RM. # L122, L118, L120, CORRIDOR K
PL12	PLASTIC LAMINATE	FORMICA	SEAGRASS STRAND	6214-58	ELEVATOR CAB INTERIOR 2
SS1	SOLID SURFACING	FORMICA SIGNATURE	CREMA TERRAZZO	744	COUNTERTOPS @ KITCHEN AND RESTROOMS (RM. # 113, 114, 127, 128, L102, L103, L115, L116 & 104)
BB1	BUTCHER BLOCK	BALLY BLOCK	MAPLE DURAKRYL	102	COUNTERTOPS @ ARTS & CRAFTS RM. # 147
BC1	SELF-HEALING MAT	ALVIN VYCO	GREEN/WHITE	VBC44	RM. #147 & L120

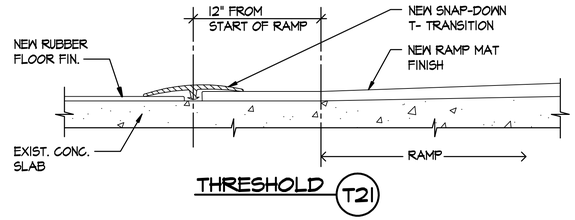

REFERENCE NOTES

1. REFER TO SHEETS A-51, A-52 AND A-53 FOR FINISH PLANS FOR EXTENT OF FINISHES AND ADDITIONAL INFORMATION.

FINISH SCHEDULE NOTES

1. S.A.T. TO BE MOISTURE RESISTANT AND HAVE ANTIMICROBIAL TREATMENT SUITABLE FOR THIS APPLICATION.

2. EXISTING EMERGENCY COMMUNICATIONS CENTER (ECC) TO BE RENOVATED DURING FIRST 2 PHASES OF CONSTRUCTION. SEE SHEET C-04 FOR PHASING PLANS. ECC AND ASSOCIATED AUXILIARY SPACES TO REMAIN OPERATIONAL AT ALL TIMES DURING CONSTRUCTION.

1

Loc.	Description	Date	App.
1	ADDENDUM 1 09-15-2009		
2	ADDENDUM 2 09-23-2009		

Prj. Arch. PECK PECK AND ASSOC
Prj. Eng.
Drawn AP/RV/SF Scale AS NOTED
Checked DKP/GPP Issued 08-24-09
App.

Project Title:
NORTH STREET BUILDING RENOVATION
102 NORTH STREET LEESBURG, VIRGINIA
BID SUBMITTAL
County Building No.: 6277

COUNTY OF LOUDOUN

Project Management By:
PECK • PECK & ASSOCIATES, INC.
architecture planning graphics interiors
2050 OLD BRIDGE ROAD, WOODBRIDGE, VA 22192
(703) 690-9121 FAX (703) 690-1768

Sheet Contents:
COLOR SCHEDULE

Drawing No.:
A-48A