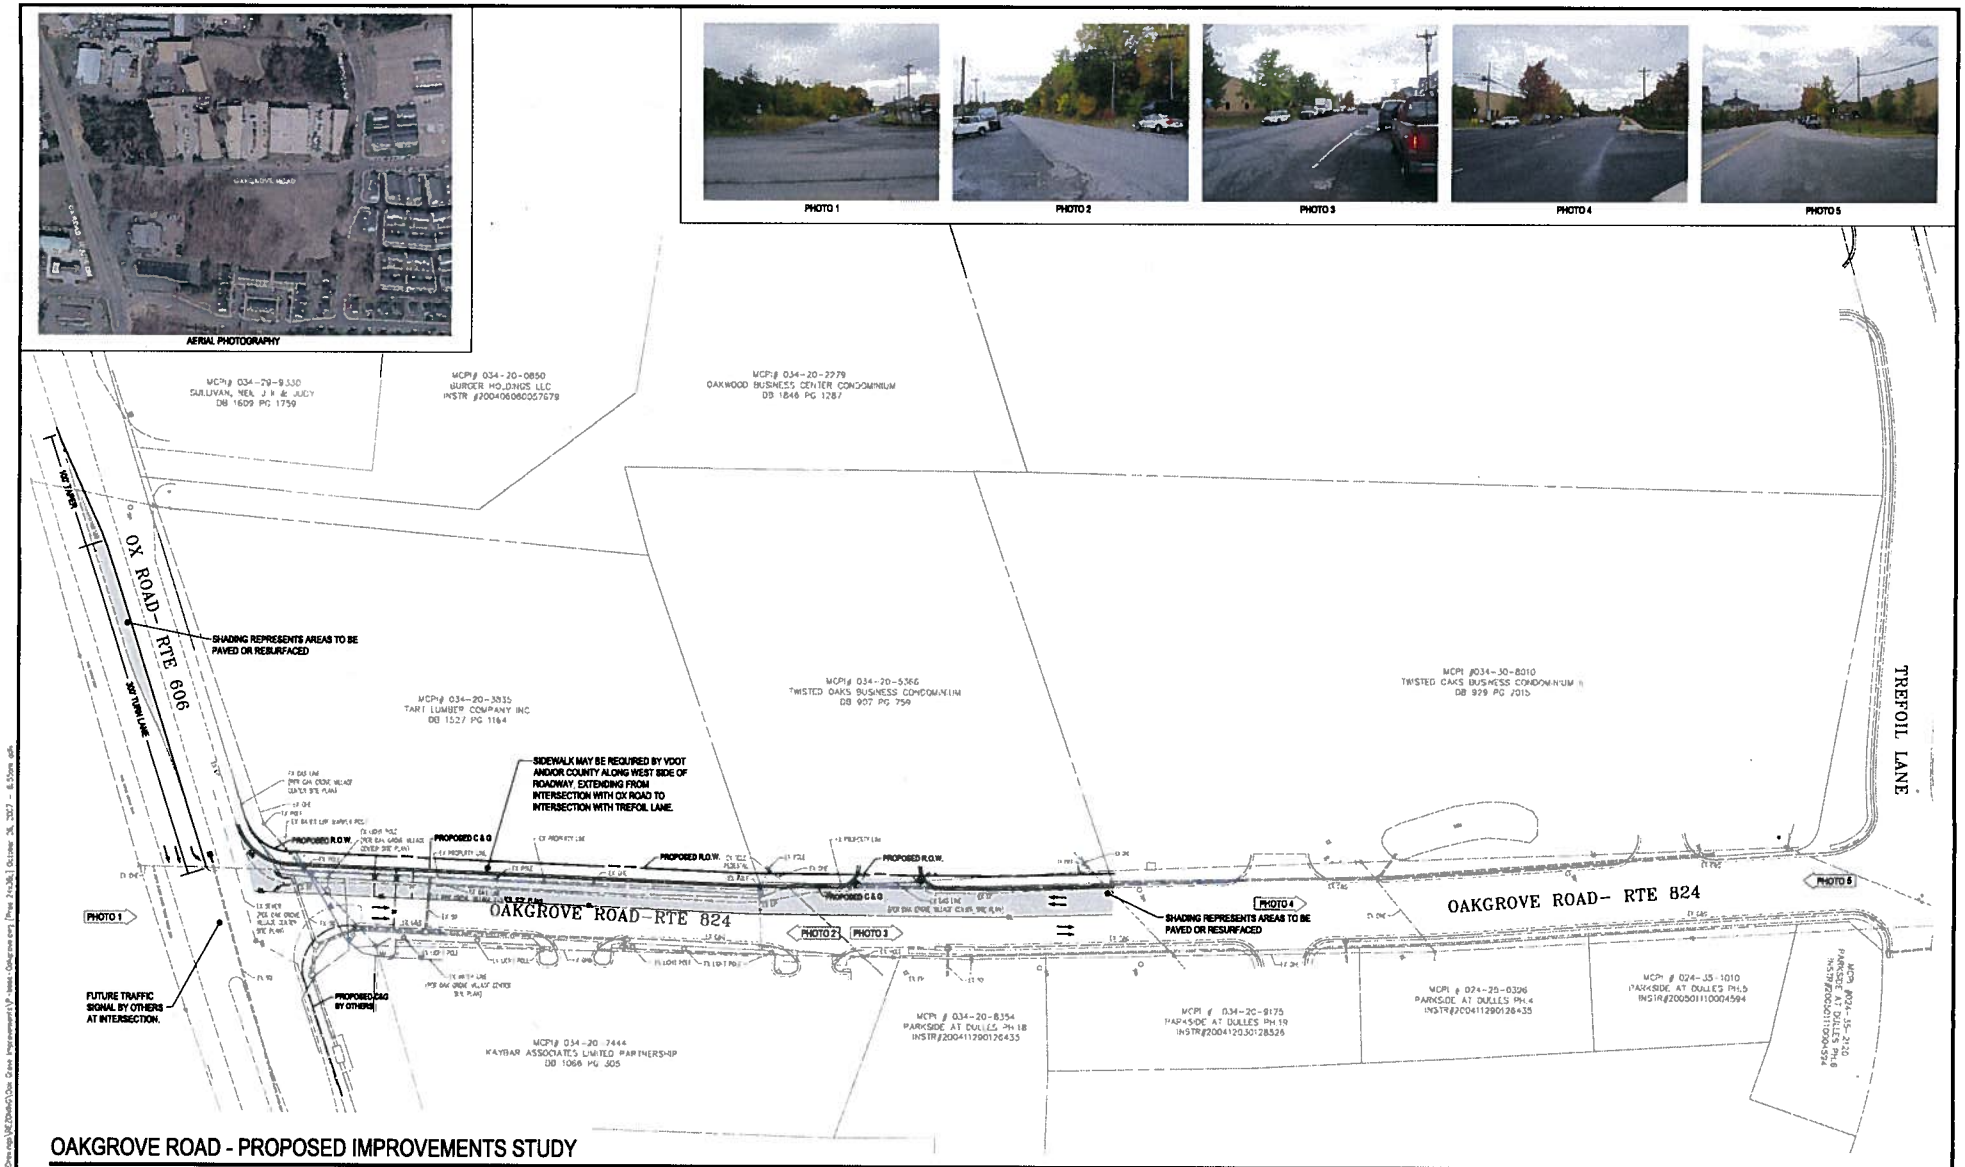

OAKGROVE ROAD - PROPOSED IMPROVEMENTS STUDY

urban

THE TOWNES AT AUTUMN OAKS

Loudoun County, Virginia

0 25' 50' 100' 200'

Scale: 1"= 50'

October 26, 2007

A-199