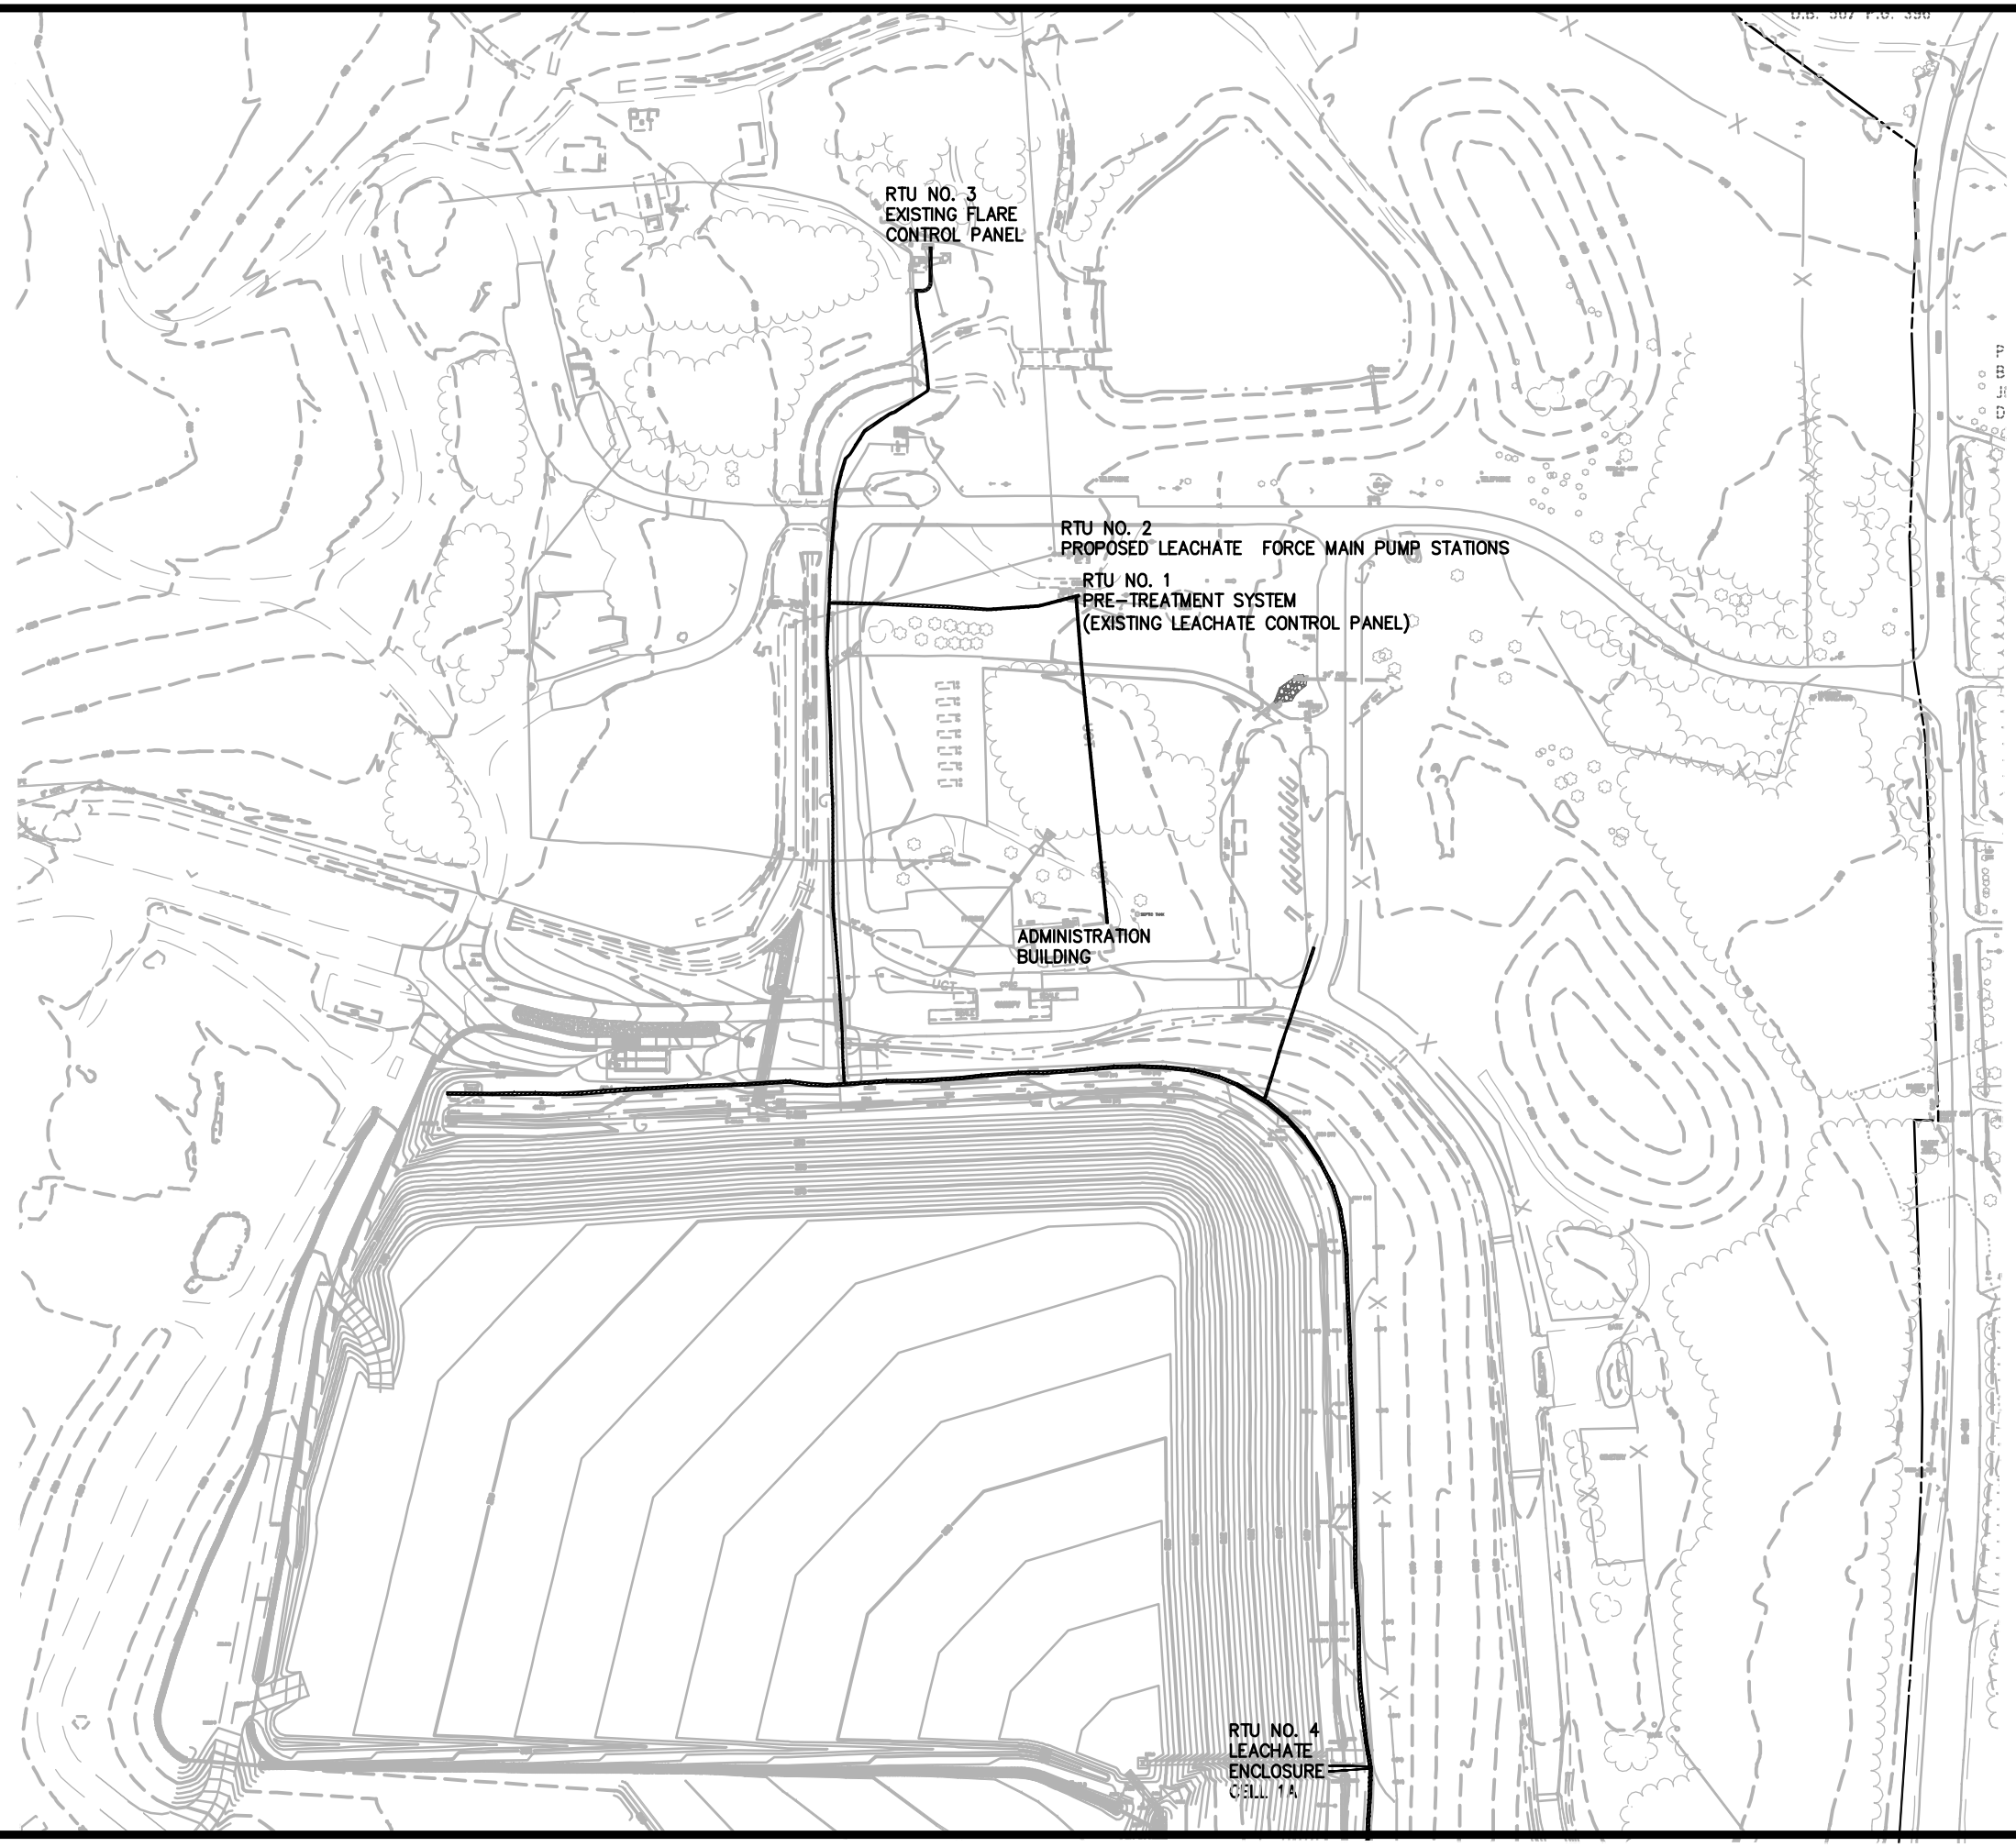


11706 BOWMAN GREEN DRIVE RESTON, VIRGINIA 20190
PHONE: (703) 834-0971
FAX: (703) 834-0181

REUSE OF DOCUMENTS
THIS DOCUMENT, AND THE IDEAS AND DESIGNS INCORPORATED HEREIN AS AN INSTRUMENT OF PROFESSIONAL SERVICE, IS THE PROPERTY OF SOLID WASTE SERVICES, LLC. AND THE COUNTY OF LOUDOUN, VIRGINIA AND IS NOT TO BE COPIED OR USED IN WHOLE OR IN PART FOR ANY OTHER PROJECT WITHOUT SOLID WASTE SERVICES, LLC. AND THE COUNTY OF LOUDOUN, VIRGINIA.
© 2010 WASTE SERVICES, LLC

EXISTING CONDUIT PLAN

# WOODS ROAD DISPOSAL UNIT SCADA SYSTEM

LOUDOUN COUNTY, VIRGINIA

| PLAN STATUS | |
|---|---|
| DATE | DESCRIPTION |

| GA DESIGN | GA DRAWN | FA CHKD |
|---|---|---|
| SCALE | H: 1" = 100' V: | |
| DATE FEB 2010 | | |

SHEET 1 OF 1